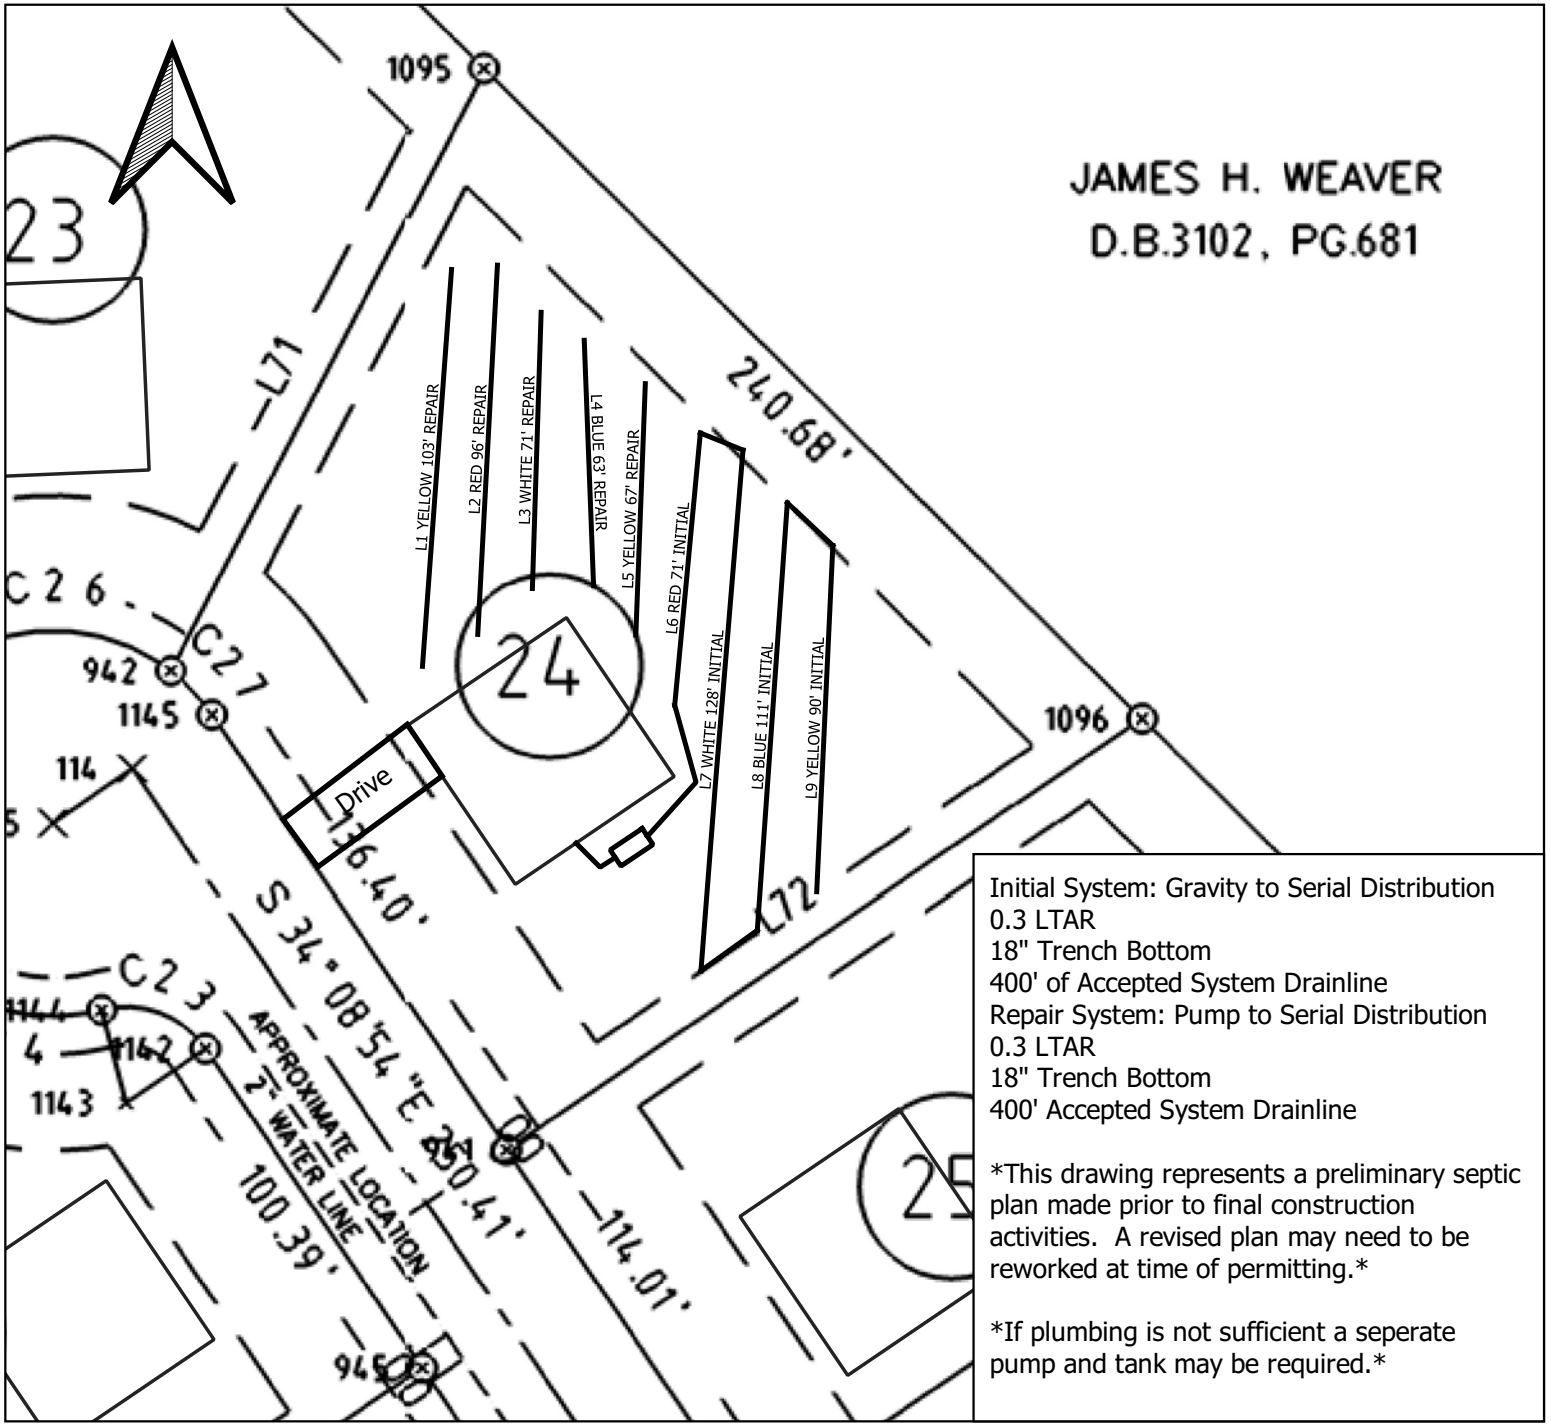

Initial System: Gravity to Serial Distribution
0.3 LTAR
18" Trench Bottom
400' of Accepted System Drainline
Repair System: Pump to Serial Distribution
0.3 LTAR
18" Trench Bottom
400' Accepted System Drainline

This drawing represents a preliminary septic plan made prior to final construction activities. A revised plan may need to be reworked at time of permitting.

If plumbing is not sufficient a seperate pump and tank may be required.

Ground Truth Soil Consulting, PLLC

Prince Place Subdivision

Lot 24

Four-bedroom Septic Layout

Harnett County

Scale:
0 25 50 ft

Figure 1

Date: May 2021

GT Job No. 21-124

LICENSED SOIL SCIENTIST
JOHN C. ROBERTS
1292
STATE OF NORTH CAROLINA