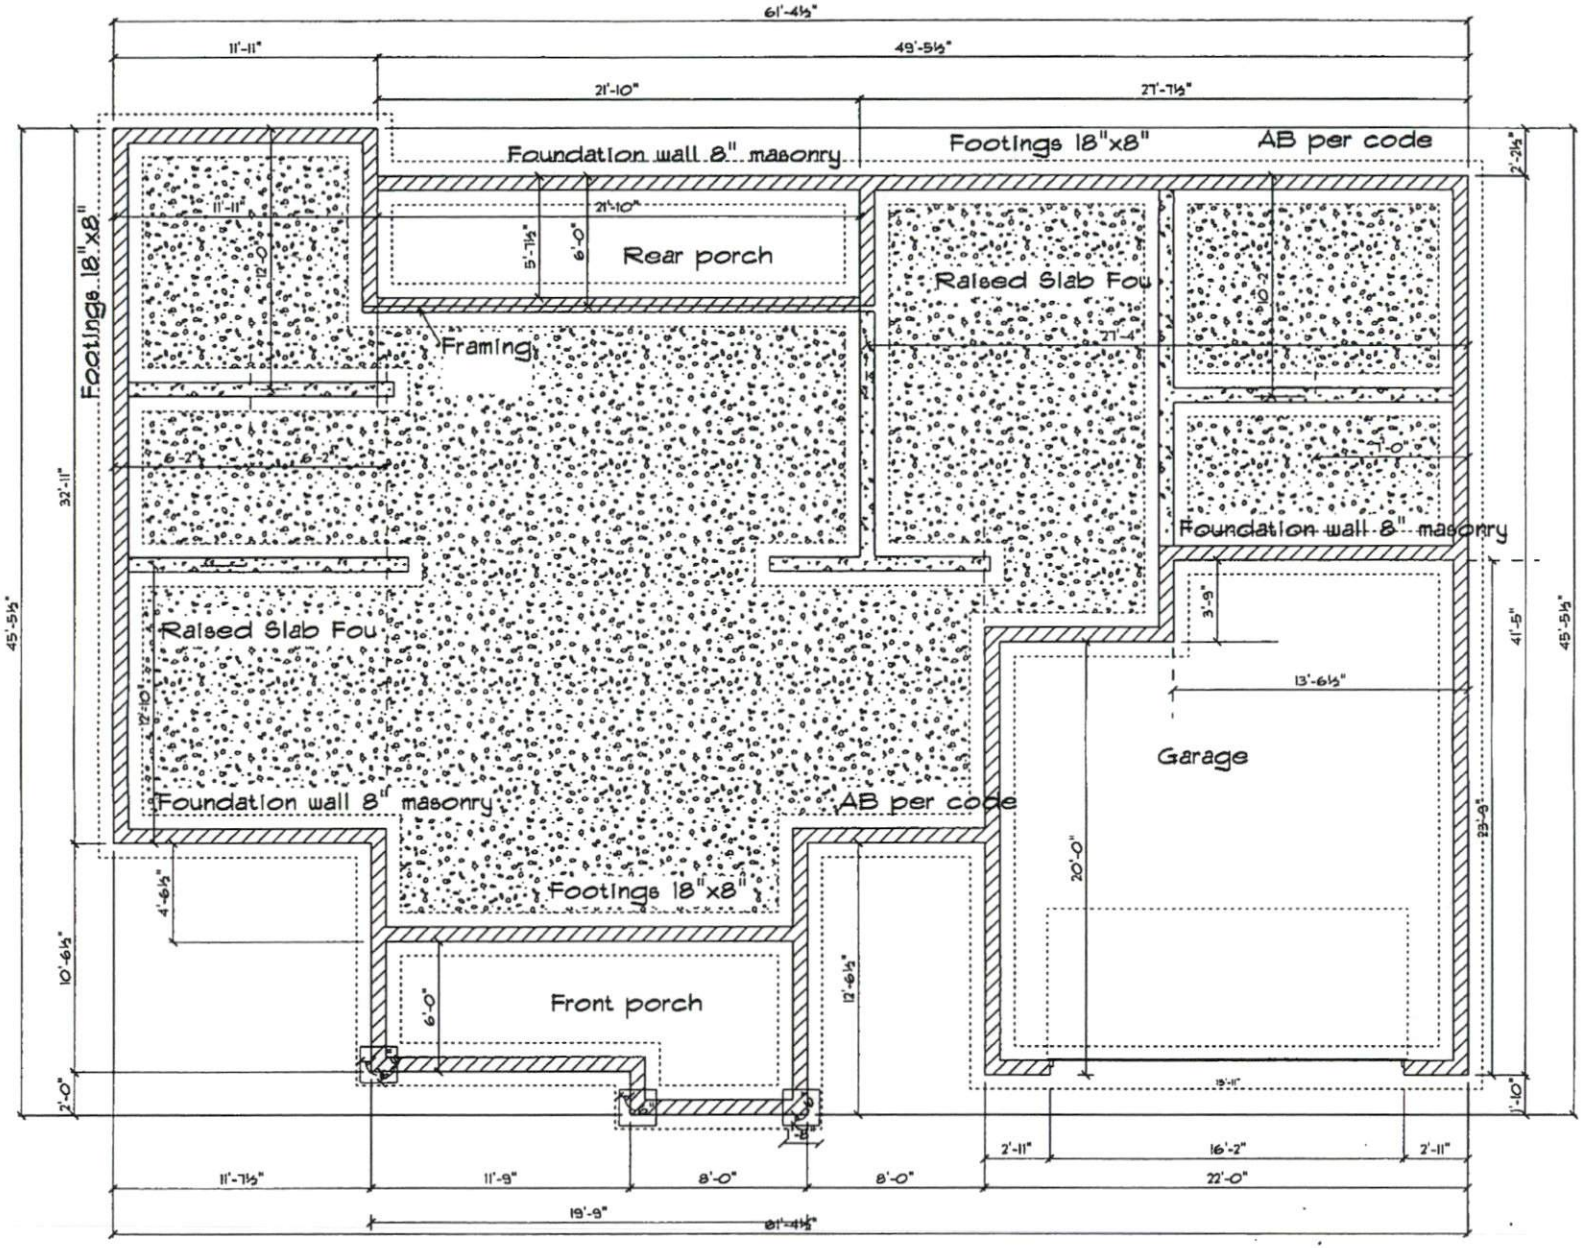

NOTICE TO CONTRACTOR
APPROVED
09/29/2022
Harnett COUNTY NORTH CAROLINA

Max span 21'8"
between support face

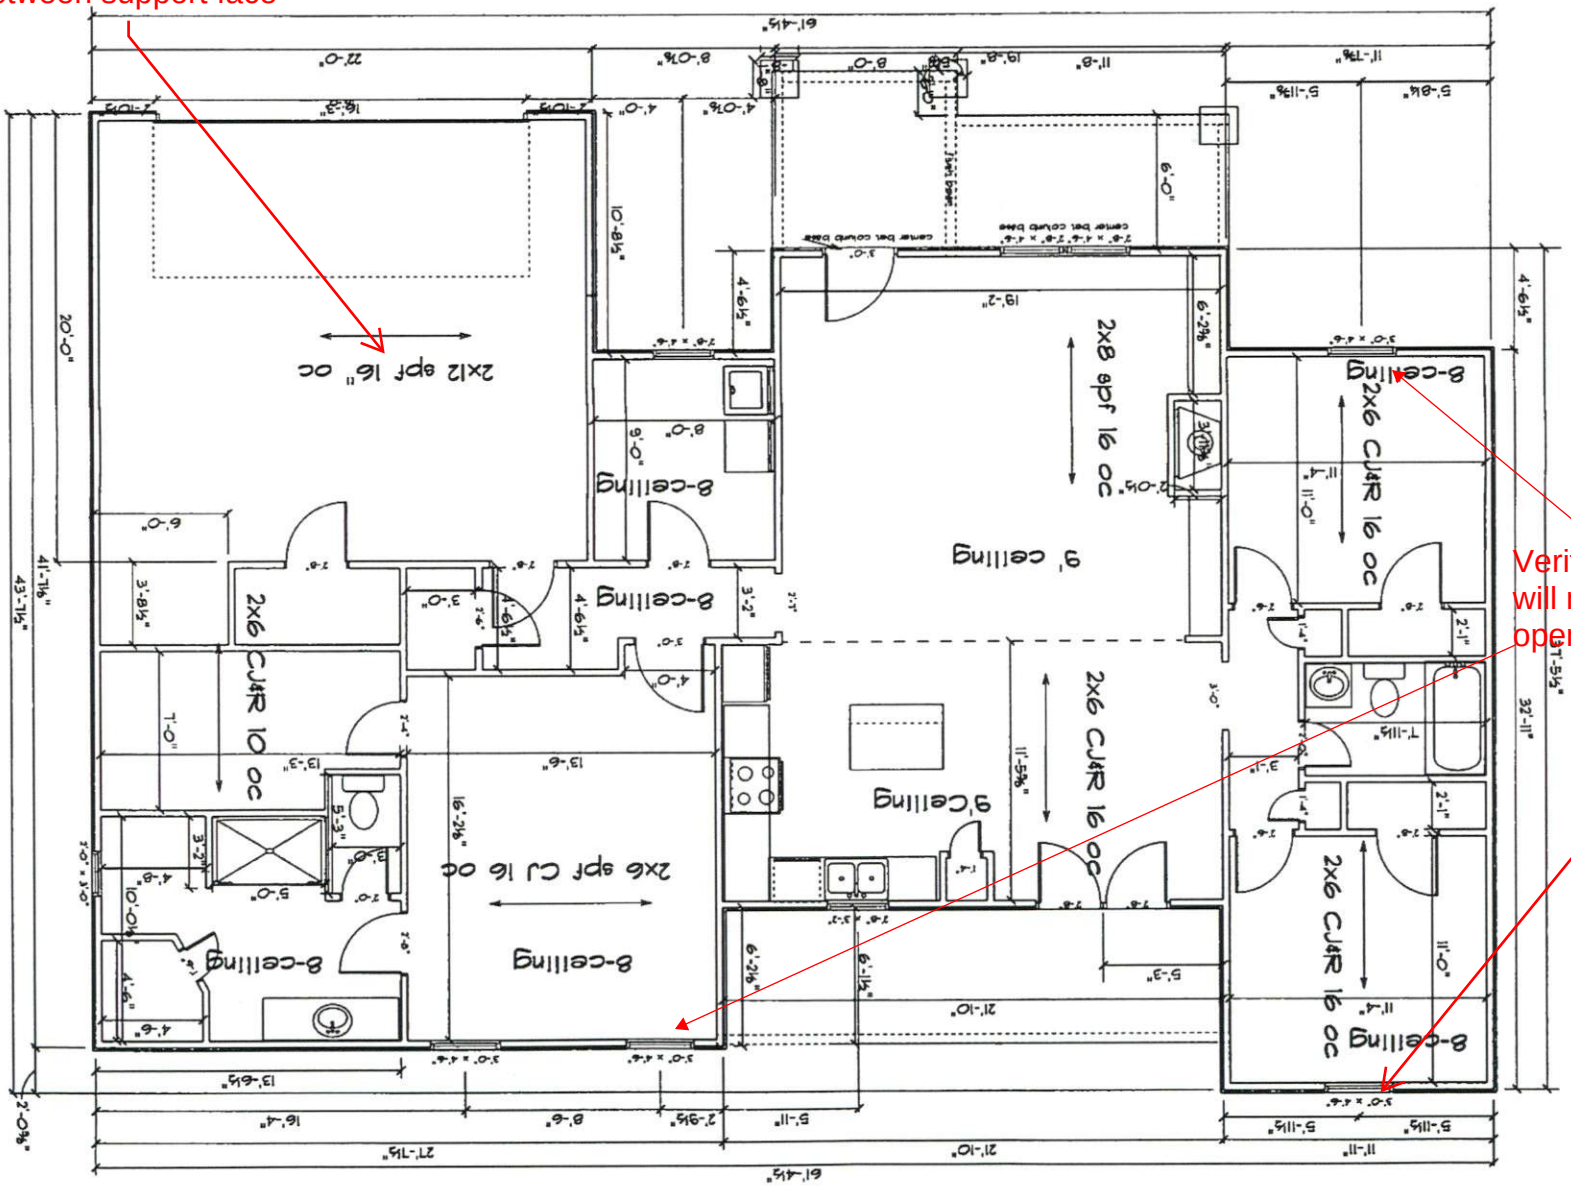

Verify these windows
will meet egress
opening height

8'-0"
8'-0"
1'-8"

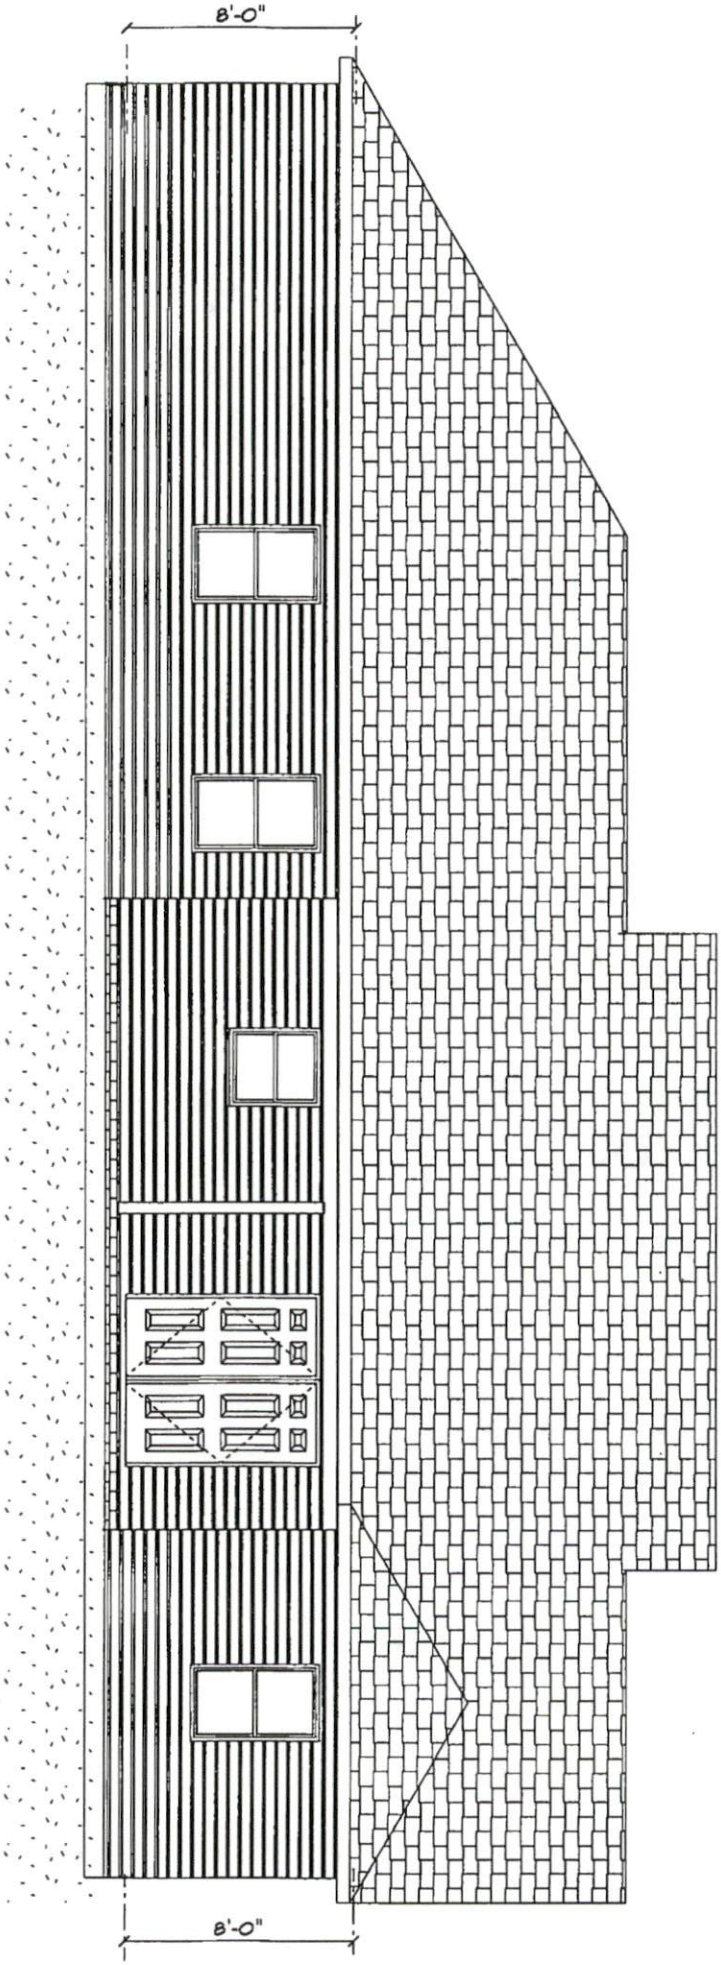
8'-0"
8'-0"

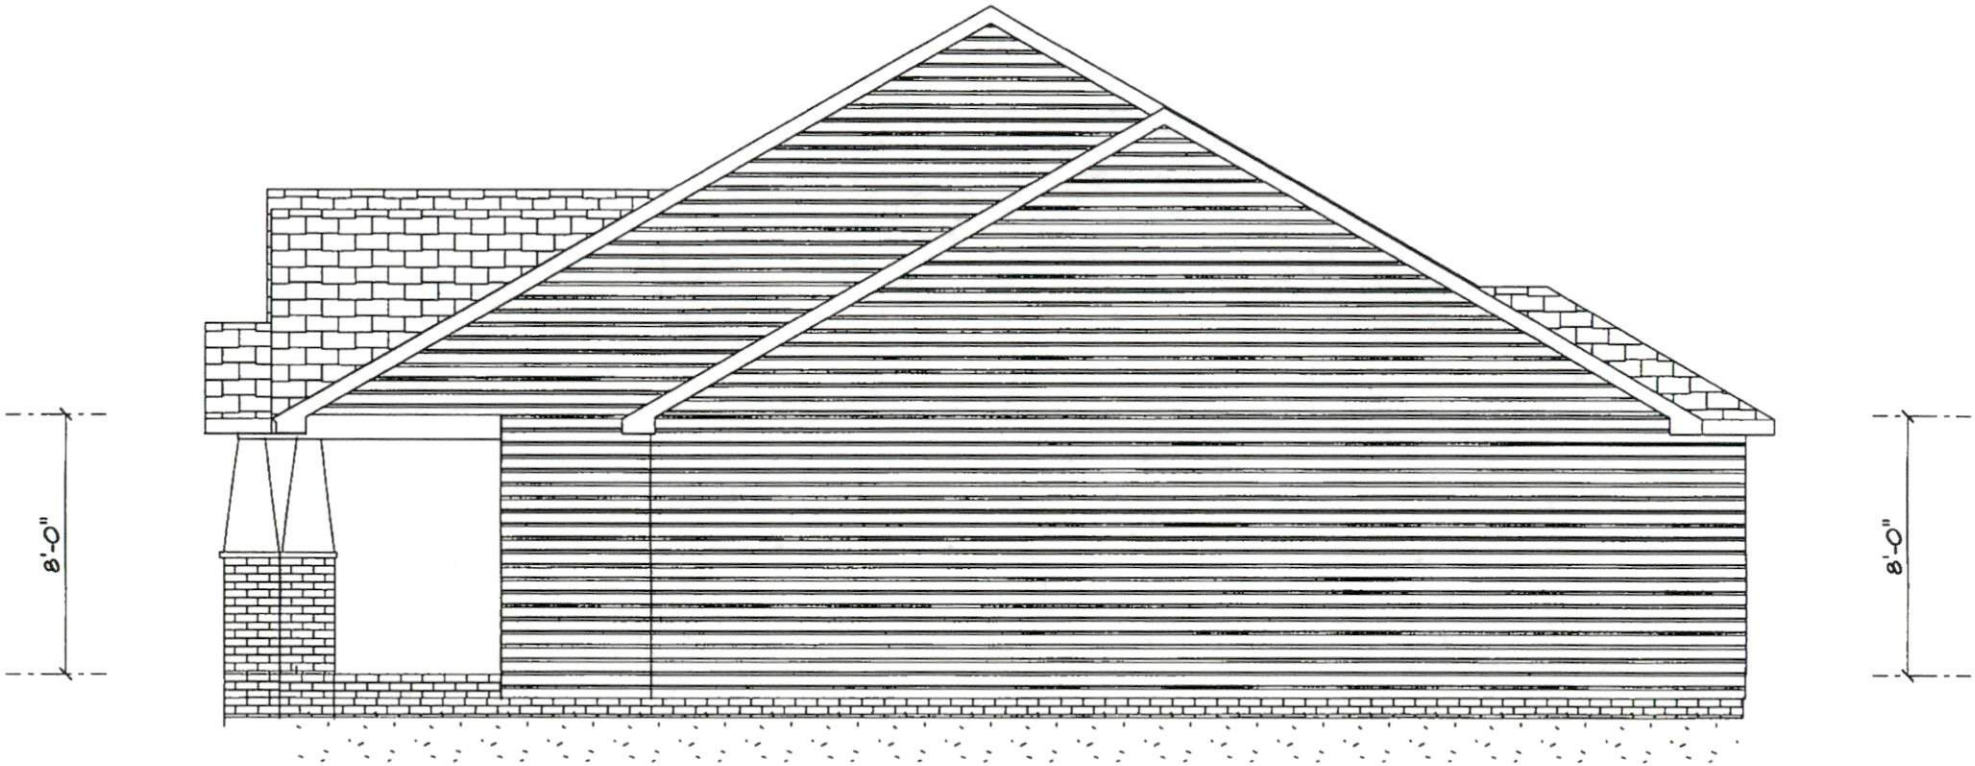
8'-0"
8'-0"

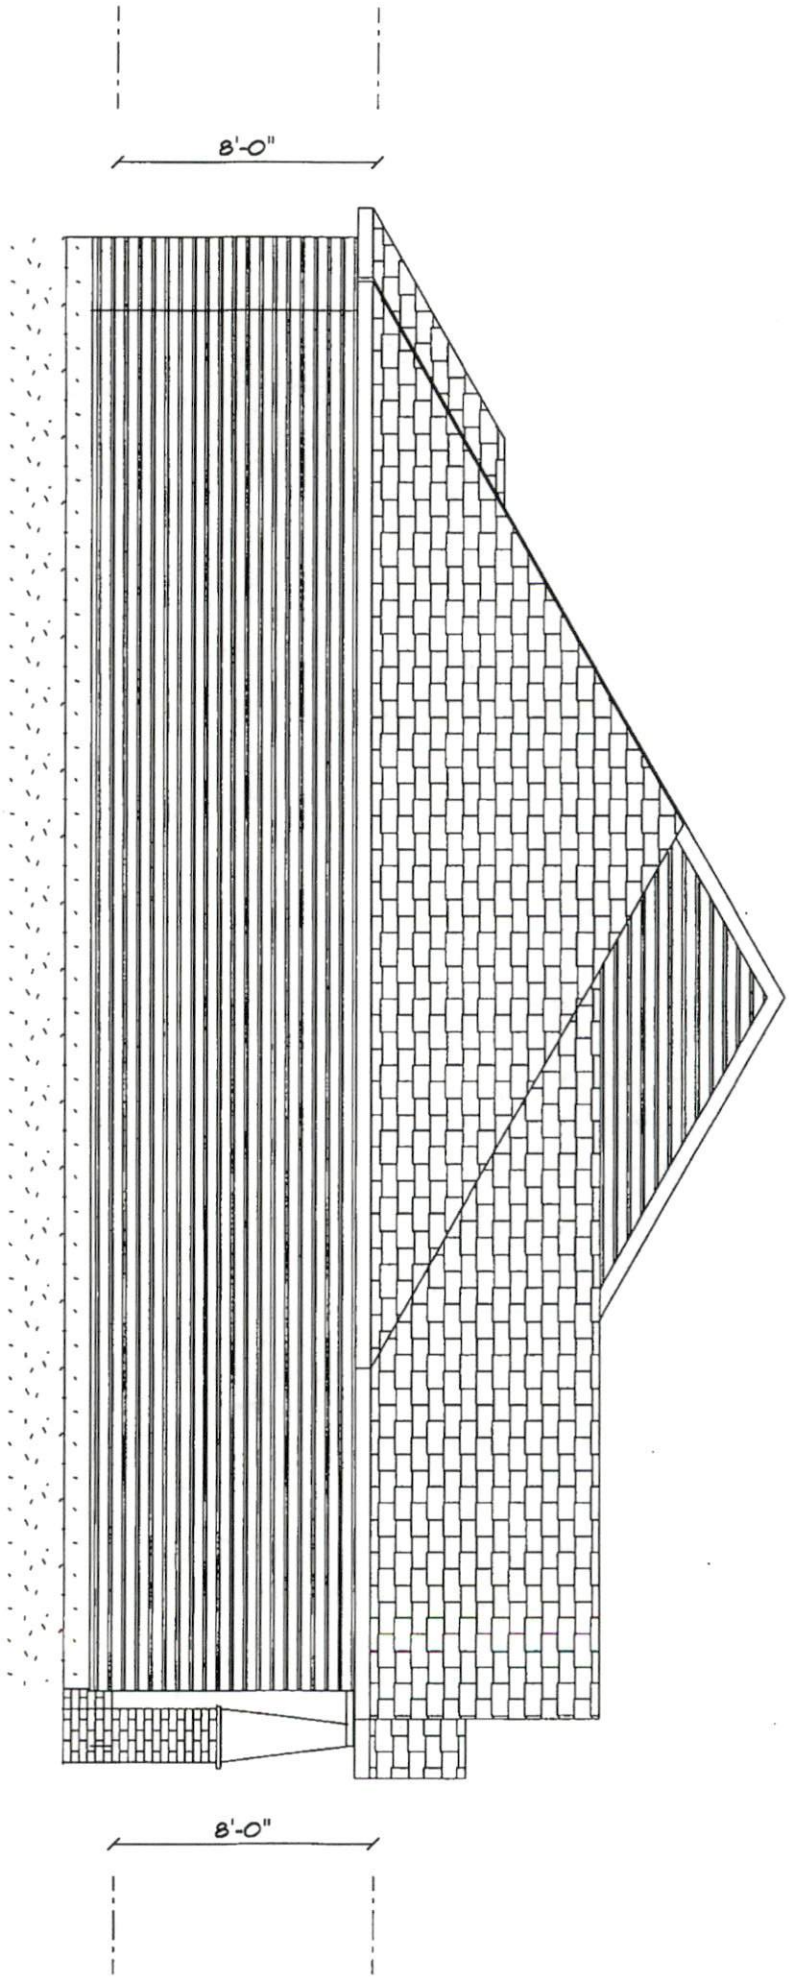
8'-0"
8'-0"