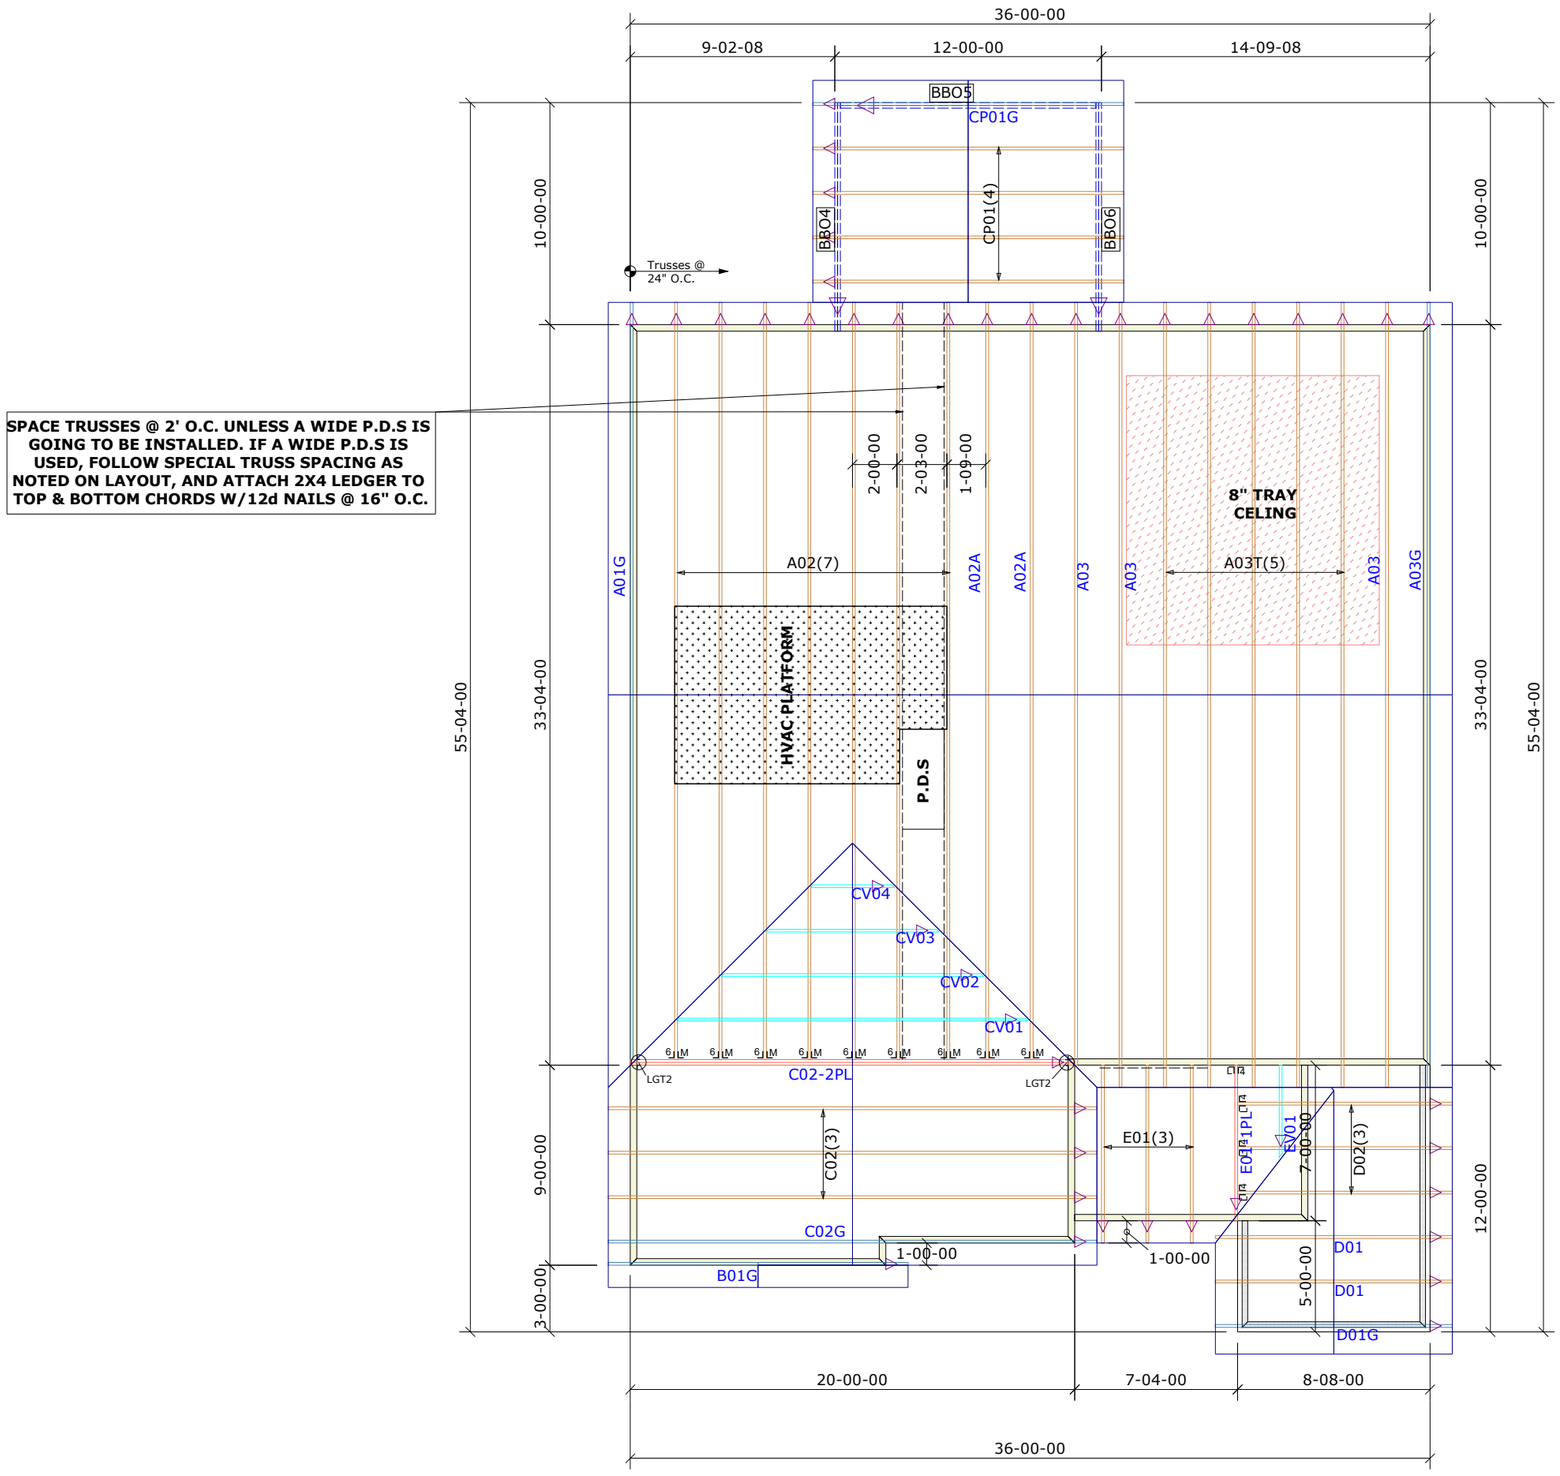

Builders First Source
23 Red Cedar Way
Apex, NC 27523
Phone: (919) 363-4956
Fax: (919) 387-8565
https://www.bldr.com

General Notes:
- Per ANSI/TPI 1-2002 all " Truss to Wall" connections are the responsibility of the Building Designer, not the Truss Manufacturer.
- Dimensions are Feet-Inches- Sixteenths.
- Trusses are to be 24" o.c. unless noted otherwise (U.N.O.)
- Trusses are not designed to support brick U.N.O.
- Do not cut or modify trusses without first contacting Builders FirstSource.
- Immediately contact Builders FirstSource if trusses are damaged.

Connection Notes:
- All hangers are to be Simpson or equivalent U.N.O.
- Use Manufacturer's specifications for all hanger connections U.N.O.
- Use 10d x 1 1/2" Nails in hanger connections to single ply roof girder trusses.

Floor notes:
- Shift truss as required to avoid plumbing traps.
- Installation Contractor and/or Field Supervisor are to verify all dimensions, trap locations, and options prior to installation

Dimension Notes:
- Drawing not to scale. Do not scale dimensions

△◁▽▷ LEFT END OF TRUSS AS SHOWN ON TRUSS DETAIL DRAWINGS ARE INDICATED BY TRIANGLE ICONS.

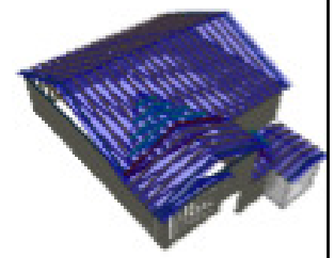

HANGER LIST

4	LUS24	LJ4
9	HTU26	MJ6
2	LGT2	⌟⌞

ALL TIE DOWNS H2.5A UNLESS NOTED

SPECIAL ITEMS LIST

MISC MATERIAL

MATTAMY HOMES			
REDWOOD		ELEV:	CRAFTSMAN
PROVIDENCE CREEK			
---	NC	LOT:	56
• GARAGE LH • SCREEN PORCH • OWNER'S TRAY		***APPWRIGHT #***	XXXXXXX
		CODE:	IRC 2015
		LOADING:	
		T.C.L.L.	20 PSF
DESIGNED BY:	ABS	T.C.D.L.	10 PSF
LAYOUT:	---	B.C.L.L.	0 PSF
L/O DATE:	4/8/2022	B.C.D.L.	10 PSF

REVISION HISTORY		***WIND:***	
REV1:	XX/XX/XX	M.P.H.	115 MPH
REV2:	XX/XX/XX	EXPOSURE CATEGORY	
REV3:	XX/XX/XX	B (WOODED AREAS/OTHERS)	
PICK TICKET:	---	***JOB NO:***	---
SALES NO:	---	***ACCT NO:***	---

HATCH LEGEND

	ATTIC ROOM
	VOLUME CEILING
	STICK FRAMING