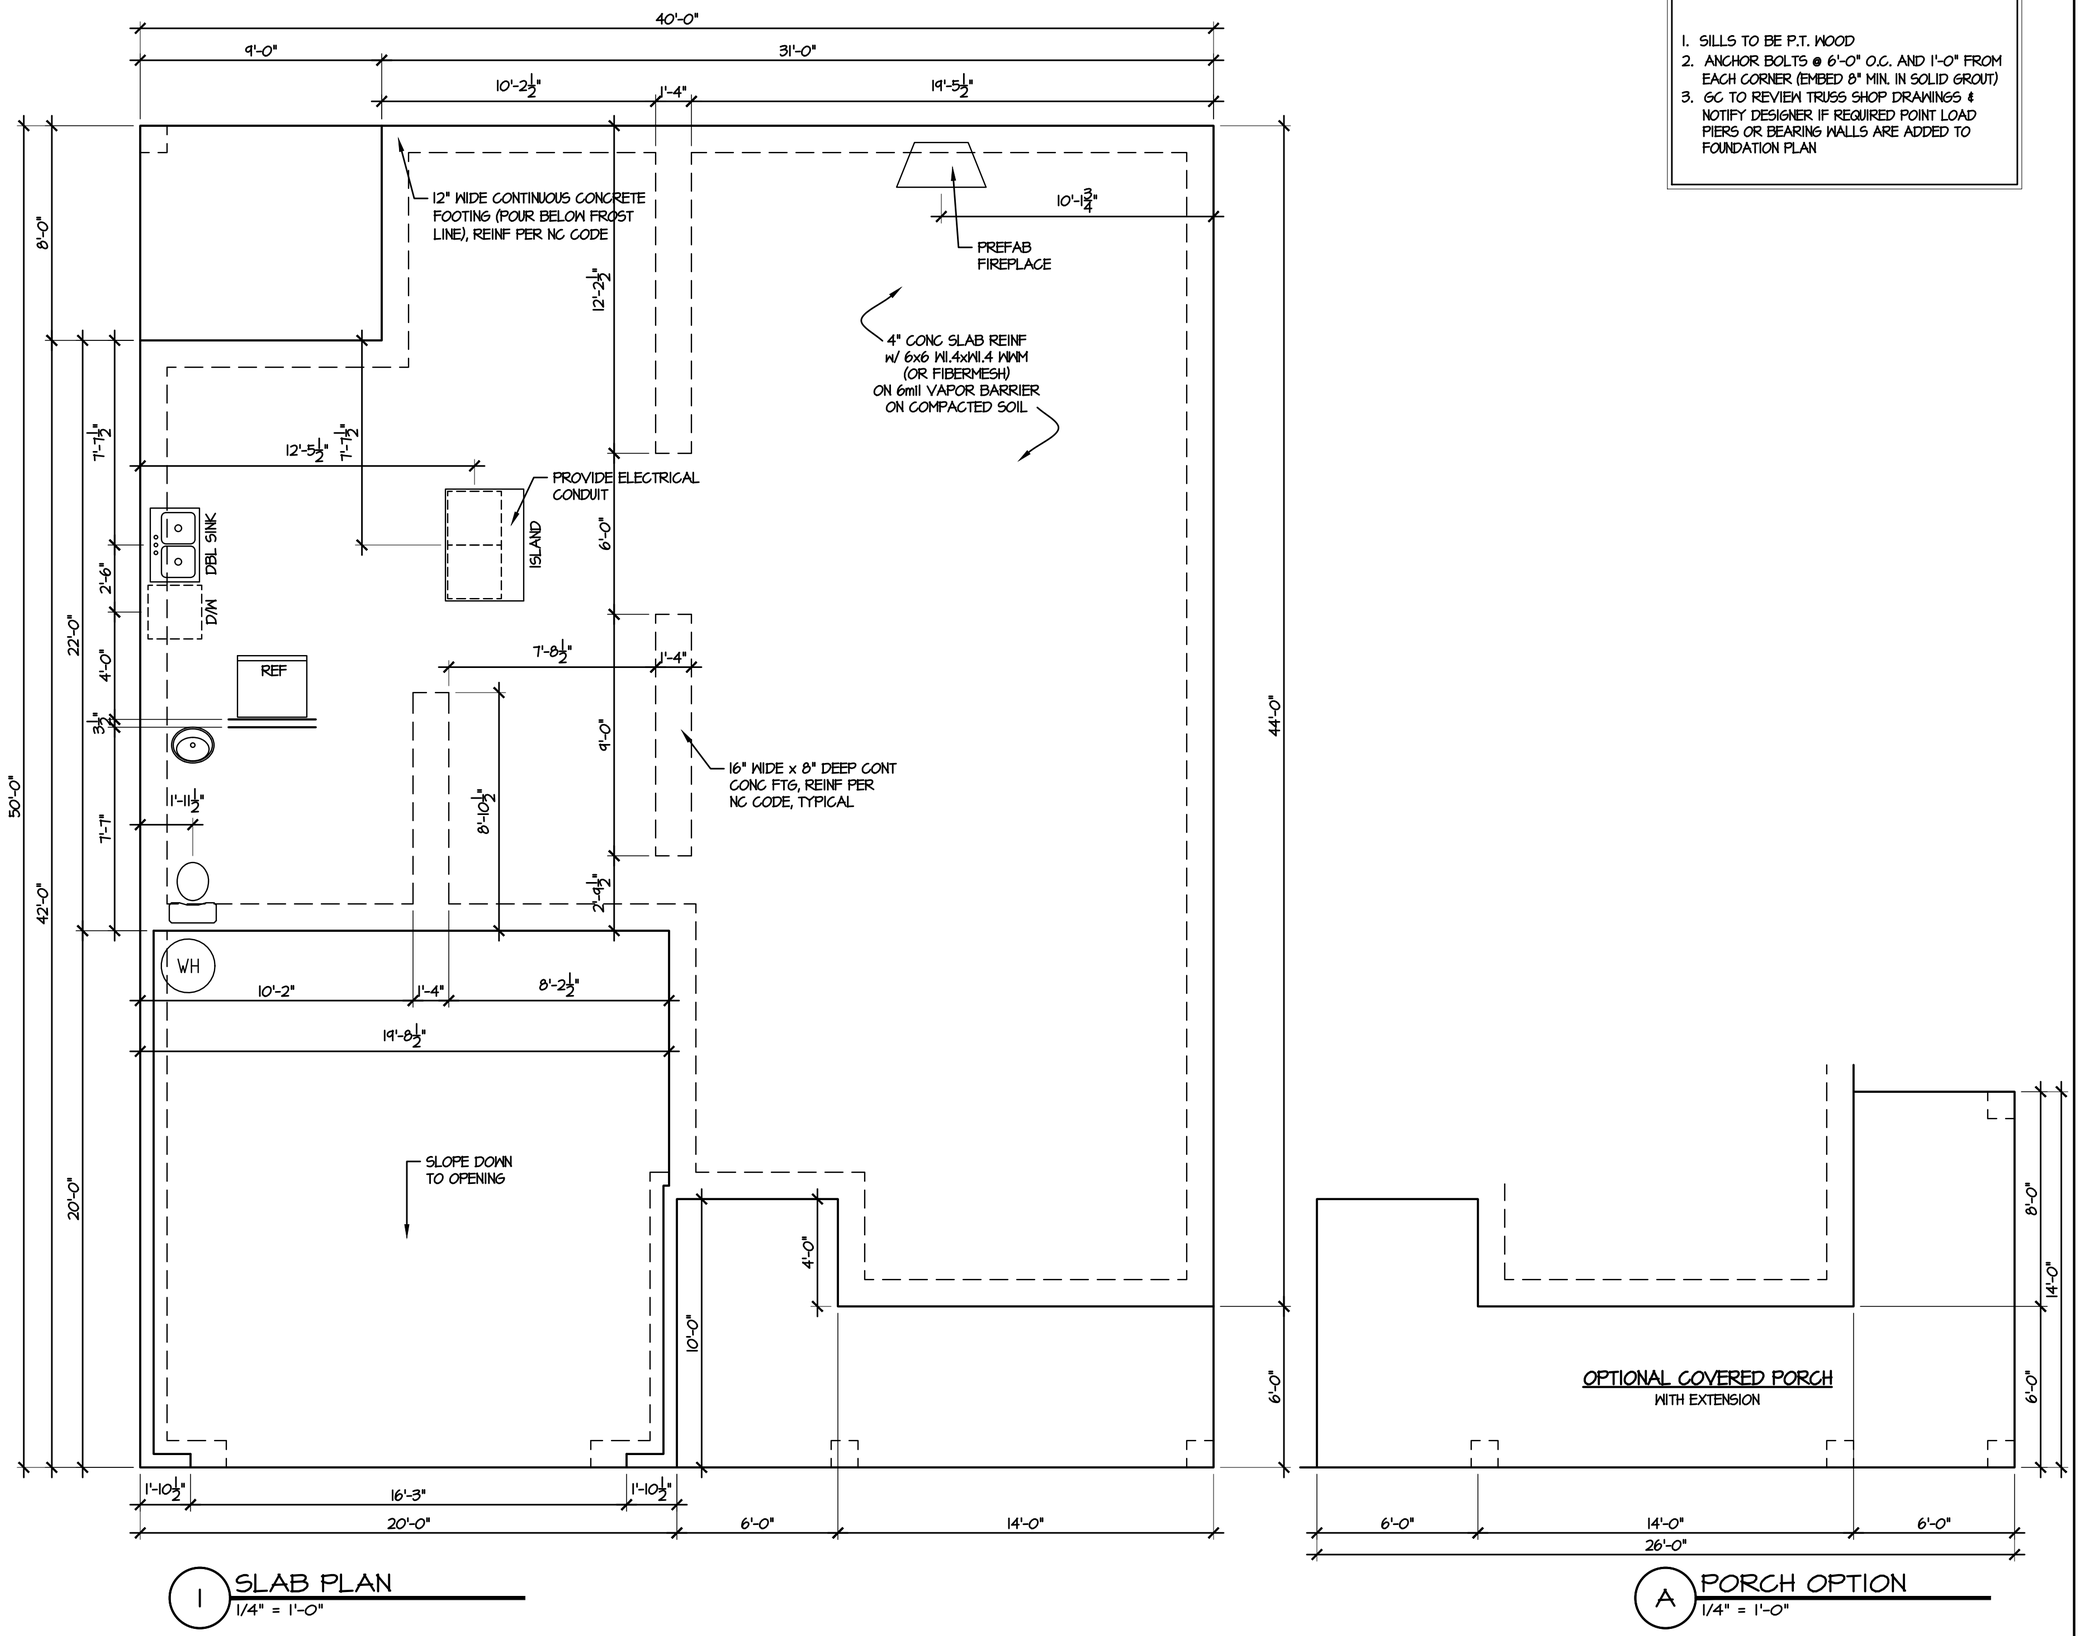

1 SLAB PLAN
1/4" = 1'-0"

A PORCH OPTION
1/4" = 1'-0"

FOUNDATION PLAN NOTES:

1. SILLS TO BE P.T. WOOD
2. ANCHOR BOLTS @ 6'-0" O.C. AND 1'-0" FROM EACH CORNER (EMBED 8" MIN. IN SOLID GROUT)
3. GC TO REVIEW TRUSS SHOP DRAWINGS & NOTIFY DESIGNER IF REQUIRED POINT LOAD PIERS OR BEARING WALLS ARE ADDED TO FOUNDATION PLAN

Carolina Residential Design Group

TODD TUCKER, CPBD
Carolina Residential Design Group, LLC
Professional Member
American Institute of Building Design
Institute of Classical Architecture
191 S Green Street
Parkton, NC 28371
(910) 425-7939

AMERICAN INSTITUTE OF BUILDING DESIGN

NATIONAL COUNCIL OF BUILDING DESIGNER CERTIFICATION

TODD TUCKER 34 - 156

THE INFORMATION IN THESE CONSTRUCTION DOCUMENTS IS FOR THE EXCLUSIVE USE OF THE CLIENT IN CONSTRUCTION OF THE BUILDING DESIGNATED IN THE DOCUMENTS. THE DESIGNER HAS ATTEMPTED TO ESTABLISH AN ACCURATE SET OF CONSTRUCTION DOCUMENTS OF THE BUILDING BASED UPON THE CLIENT'S REQUIREMENTS AND THE LOCAL GOVERNING CODES. IF THE CLIENT OBSERVES OR BECOMES AWARE OF ANY FAULT OR DEFECT IN THE PROJECT OR NON-CONFORMANCE WITH THE CONSTRUCTION DOCUMENTS, PROMPT WRITTEN NOTICE SHALL BE GIVEN BY THE CLIENT TO THE DESIGNER. THE CLIENT SHALL HOLD HARMLESS THE DESIGNER FROM ALL ERRORS AND OMISSIONS PERTAINING TO THE DOCUMENTS RELATED TO THE PROJECT AND OTHER RELATED WORK AS REPRESENTED BY THE DESIGNER TO THE CLIENT.

Caviness Land

SHEET TITLE: SLAB PLAN

SCALE: 1/4" = 1'-0"

DATE: DECEMBER 2013

PLAN NO: CL 3067

SHEET NO: 3

E:\Autodesk Projects 2015\My Projects\CAVINESS LAND\CL 3067\CL 3067 4-9-19.dwg, 4/9/2019 2:28:58 PM, 1:1