SOUTHEASTERN SOIL & ENVIRONMENTAL ASSOC., INC.

PROPOSED SUBSURFACE WASTE DISPOSAL SYSTEM DETAIL SHEET

SUBDIVISION: Liberty Meadows

LOT ~~14~~ 15

INITIAL SYSTEM: GRAV APPROVED 25% REDUCTION

REPAIR GRAV Approved 25% Reduction

DISTRIBUTION: SERIAL

DISTRIBUTION SERIAL

BENCHMARK: 100.0

LOCATION Tos FC 16/17

NO. BEDROOMS: 5

LTAR 0.5 gpd/ft²

	LINE	FLAG COLOR	ELEVATION	LENGTH
I	1	B	97.58	50
	2	O	97.16	115
	3	B	96.83	115
	4a	O	96.09	20
				300
R	4b	O	96.09	95
	5	B	95.83	120
	6	O	95.25	120
				335 AVAIL

BY B.C. Raynor

DATE 12/04/2021

TYPICAL PROFILE

0-28 LS vfri gran

28-42 SCL firm SBK (gns/sp)

in ≥ 42"

THERE SHALL BE NO GRADING, CUTTING, LOGGING OR OTHER SOIL DISTURBANCE IN SEPTIC AREA

HEALTH DEPARTMENT USE ONLY.

DESIGNS DO NOT GURANTEE FUNCTIONALITY

width - as wide as lot allows

Depth = 60'
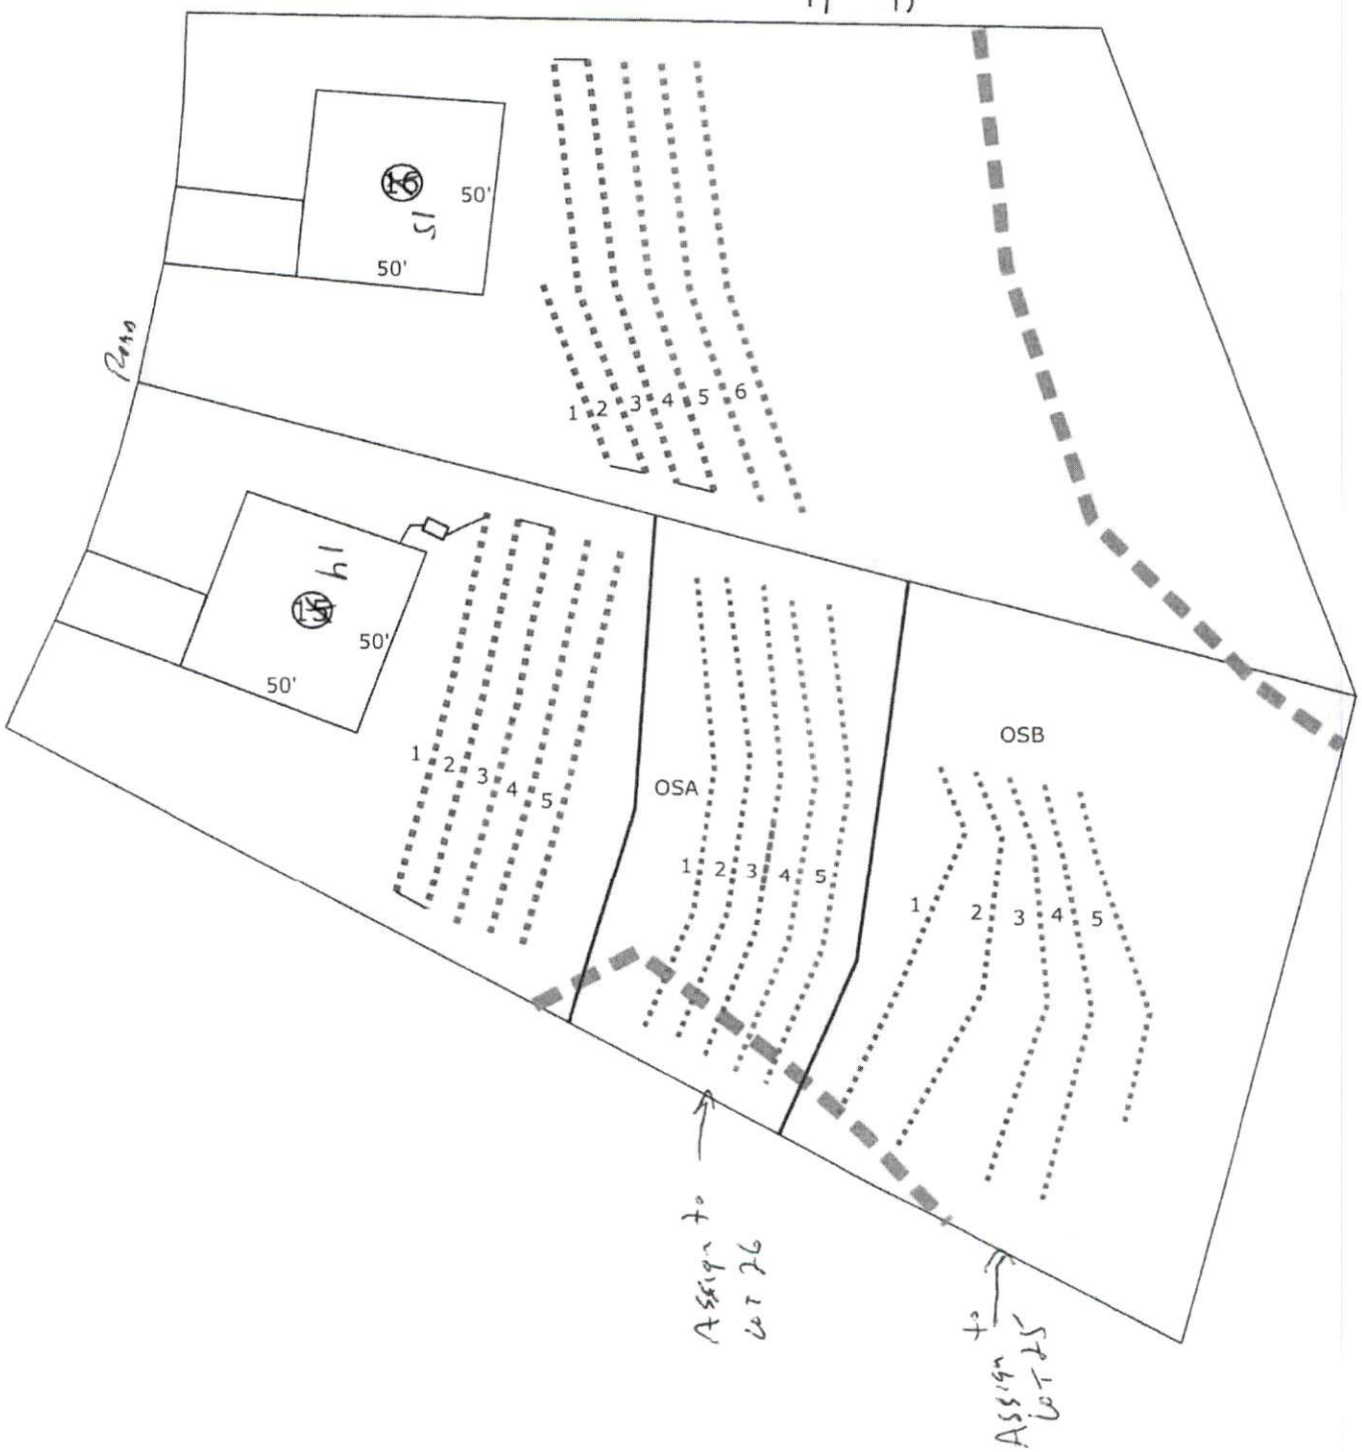
Liberty Meadows Lot ~~13~~ 14 & ~~16~~ 15