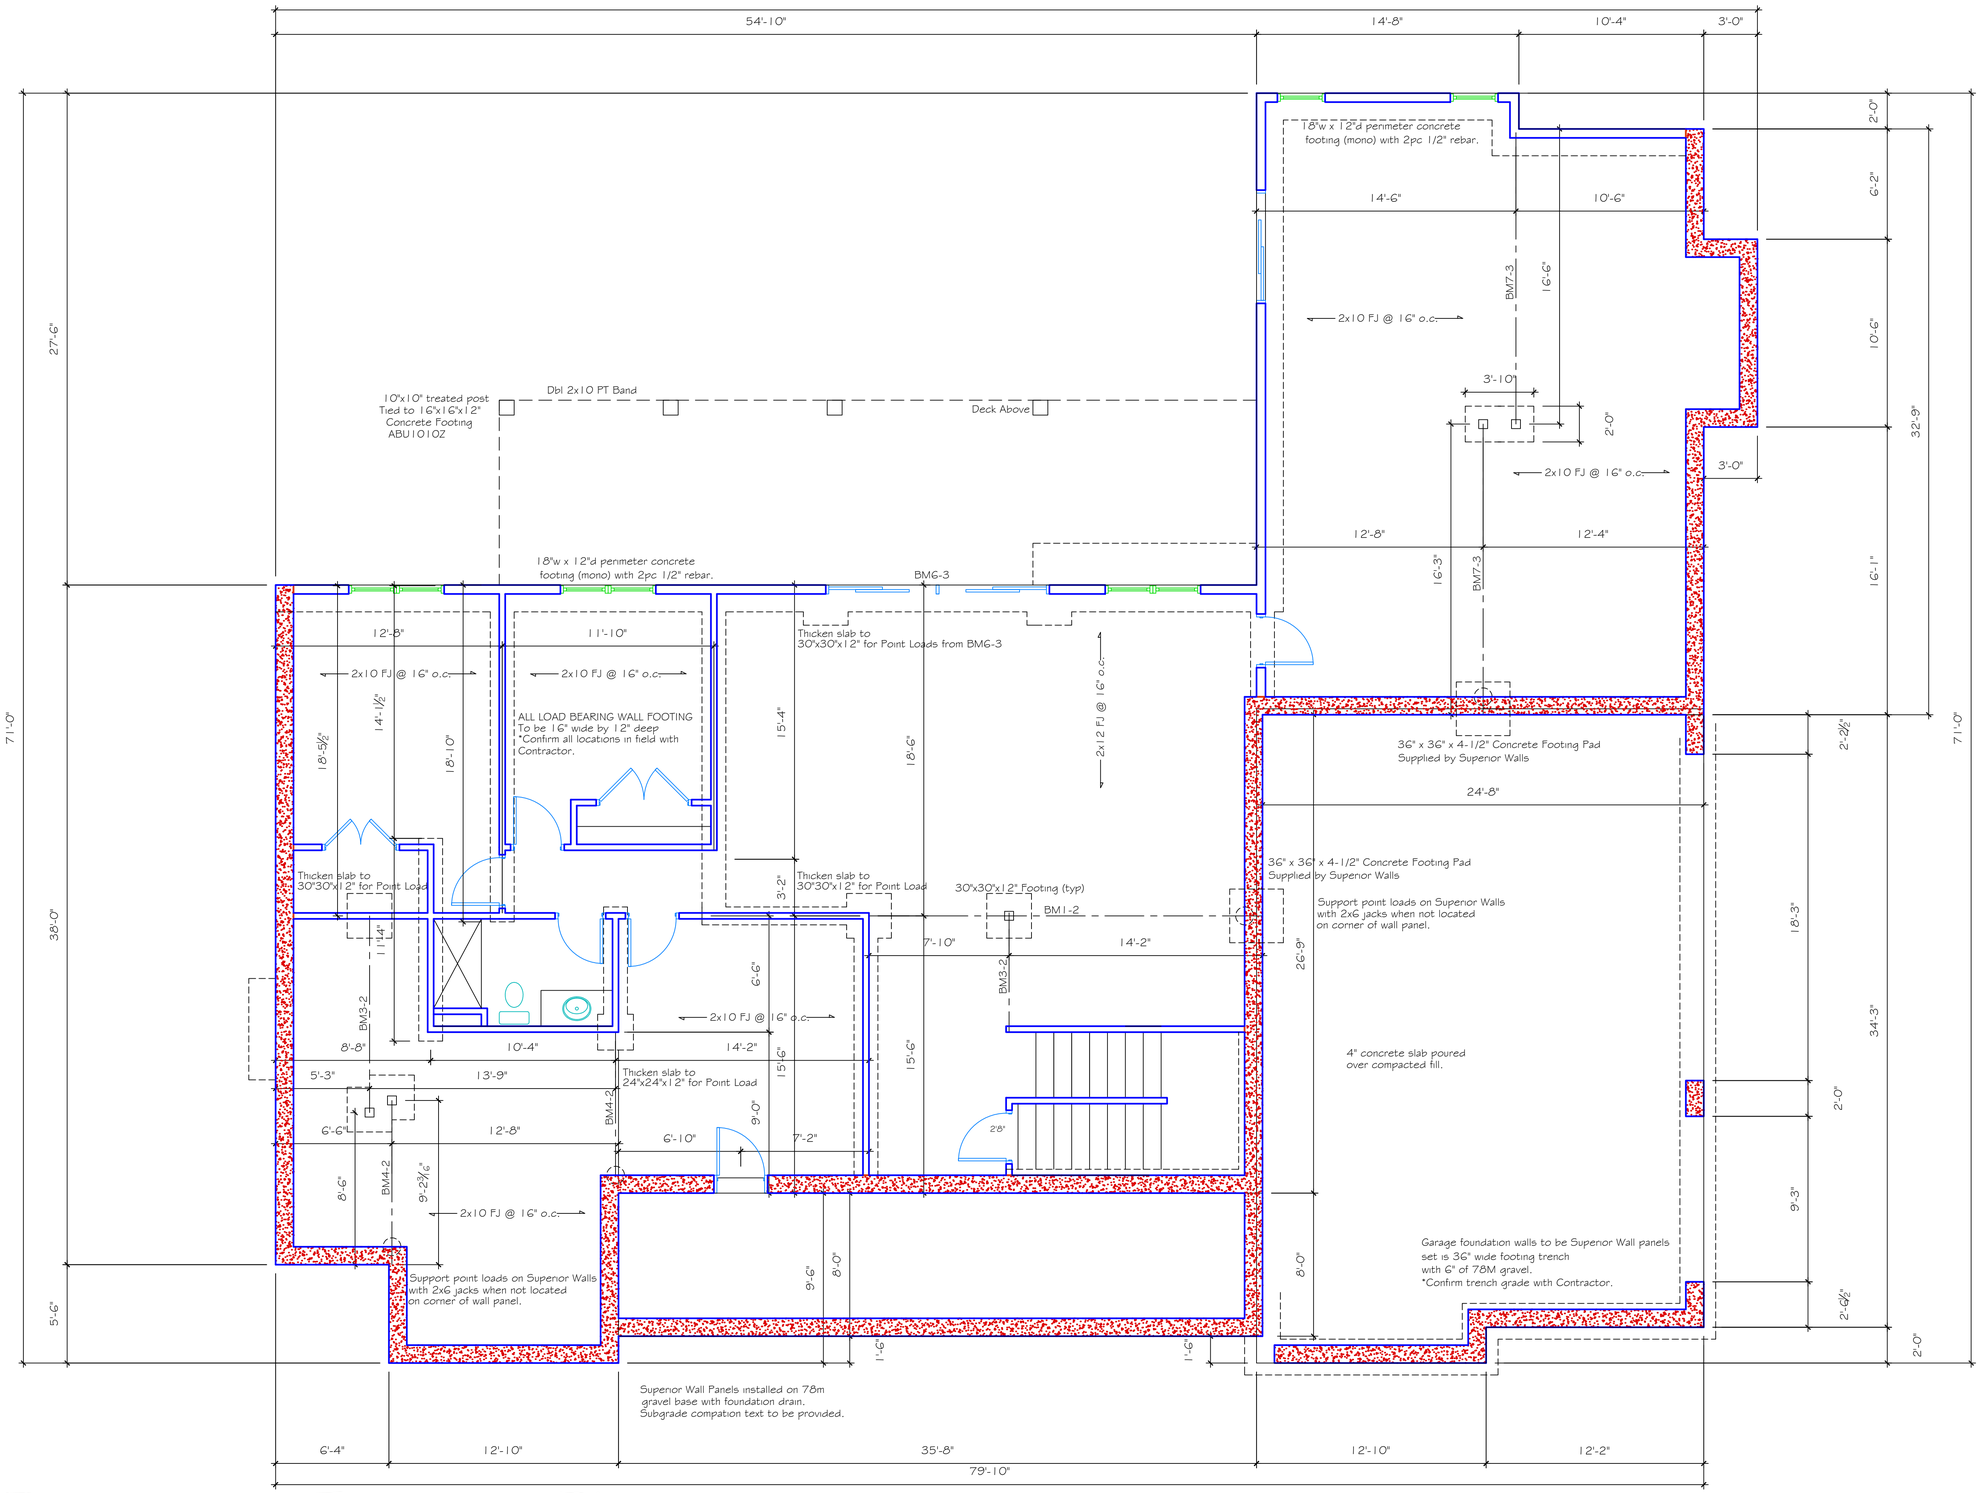

Basement Footing Plan