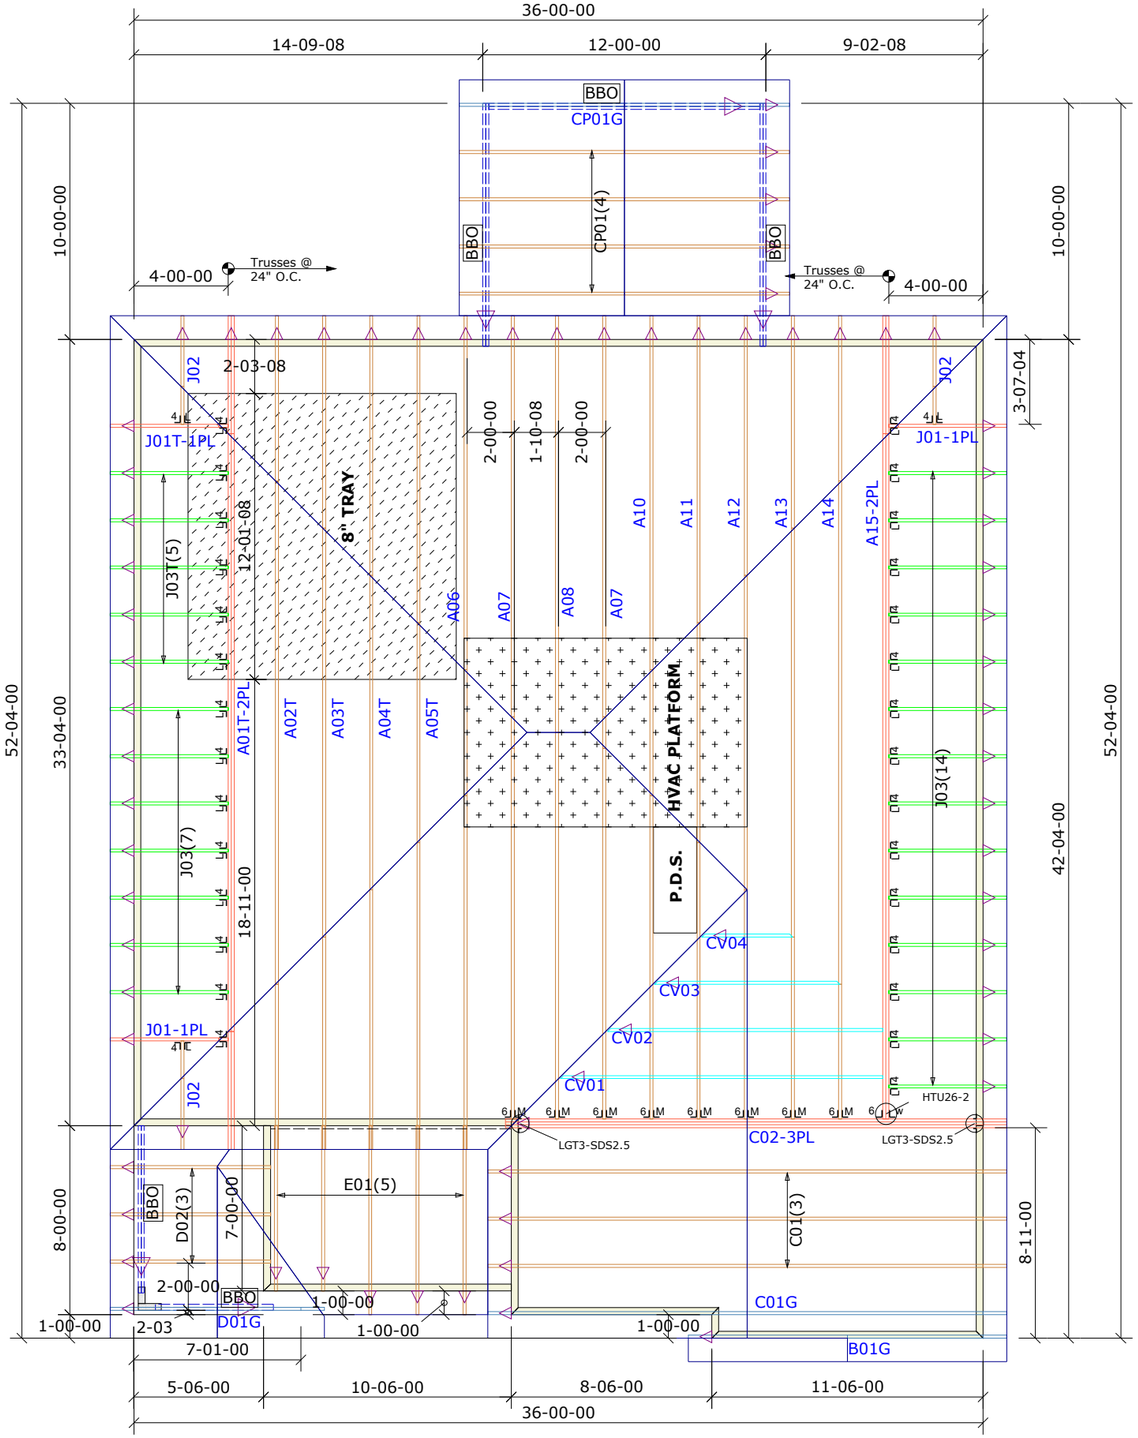

Builders FirstSource

Builders First Source
23 Red Cedar Way
Apex, NC 27523
Phone: (919) 363-4956
Fax: (919) 387-8565
https://www.bldr.com

General Notes:
- Per ANSI/TPI 1-2002 all " Truss to Wall" connections are the responsibility of the Building Designer, not the Truss Manufacturer.
- Dimensions are Feet-Inches- Sixteenths.
- Trusses are to be 24" o.c. unless noted otherwise (U.N.O.)
- Trusses are not designed to support brick U.N.O.
- Do not cut or modify trusses without first contacting Builders FirstSource.
- Immediately contact Builders FirstSource if trusses are damaged.

Connection Notes:
- All hangers are to be Simpson or equivalent U.N.O.
- Use Manufacturer's specifications for all hanger connections U.N.O.
- Use 10d x 1 1/2" Nails in hanger connections to single ply roof girder trusses.

Floor notes:
- Shift truss as required to avoid plumbing traps.
- Installation Contractor and/or Field Supervisor are to verify all dimensions, trap locations, and options prior to installation

Dimension Notes:
- Drawing not to scale. Do not scale dimensions

△◁▽▷ LEFT END OF TRUSS AS SHOWN ON TRUSS DETAIL DRAWINGS ARE INDICATED BY TRIANGLE ICONS.

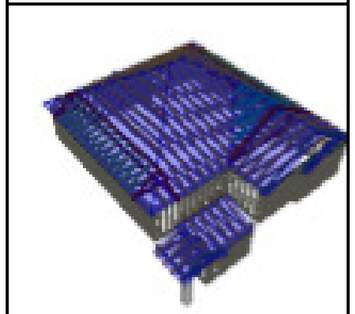

HANGER LIST

32	LUS24	
8	HTU26	
2	LGT3-SDS2.5	
1	HTU26-2	

ALL TIE DOWNS H2.5A UNLESS NOTED

SPECIAL ITEMS LIST

MISC MATERIAL

MATTAMY HOMES	
REDWOOD	ELEV: FRENCH COUNTRY
PROVIDENCE CREEK	
--- NC	LOT: 108
• GARAGE RH • SCREEN PORCH • OWNER'S TRAY	***APPWRIGHT #***: 3338119
	CODE: IRC 2015
	LOADING:
DESIGNED BY: ABS	T.C.L.L. 20 PSF
LAYOUT: ---	T.C.D.L. 10 PSF
L/O DATE: 10/28/2022	B.C.L.L. 0 PSF
REVISION HISTORY	B.C.D.L. 10 PSF
REV1: XX/XX/XX	***WIND:***
REV2: XX/XX/XX	M.P.H. 115 MPH
REV3: XX/XX/XX	EXPOSURE CATEGORY
	B (WOODED AREAS/OTHERS)
PICK TICKET: ---	***JOB NO:*** ---
SALES NO: ---	***ACCT NO:*** ---

HATCH LEGEND

ATTIC ROOM
VOLUME CEILING
STICK FRAMING