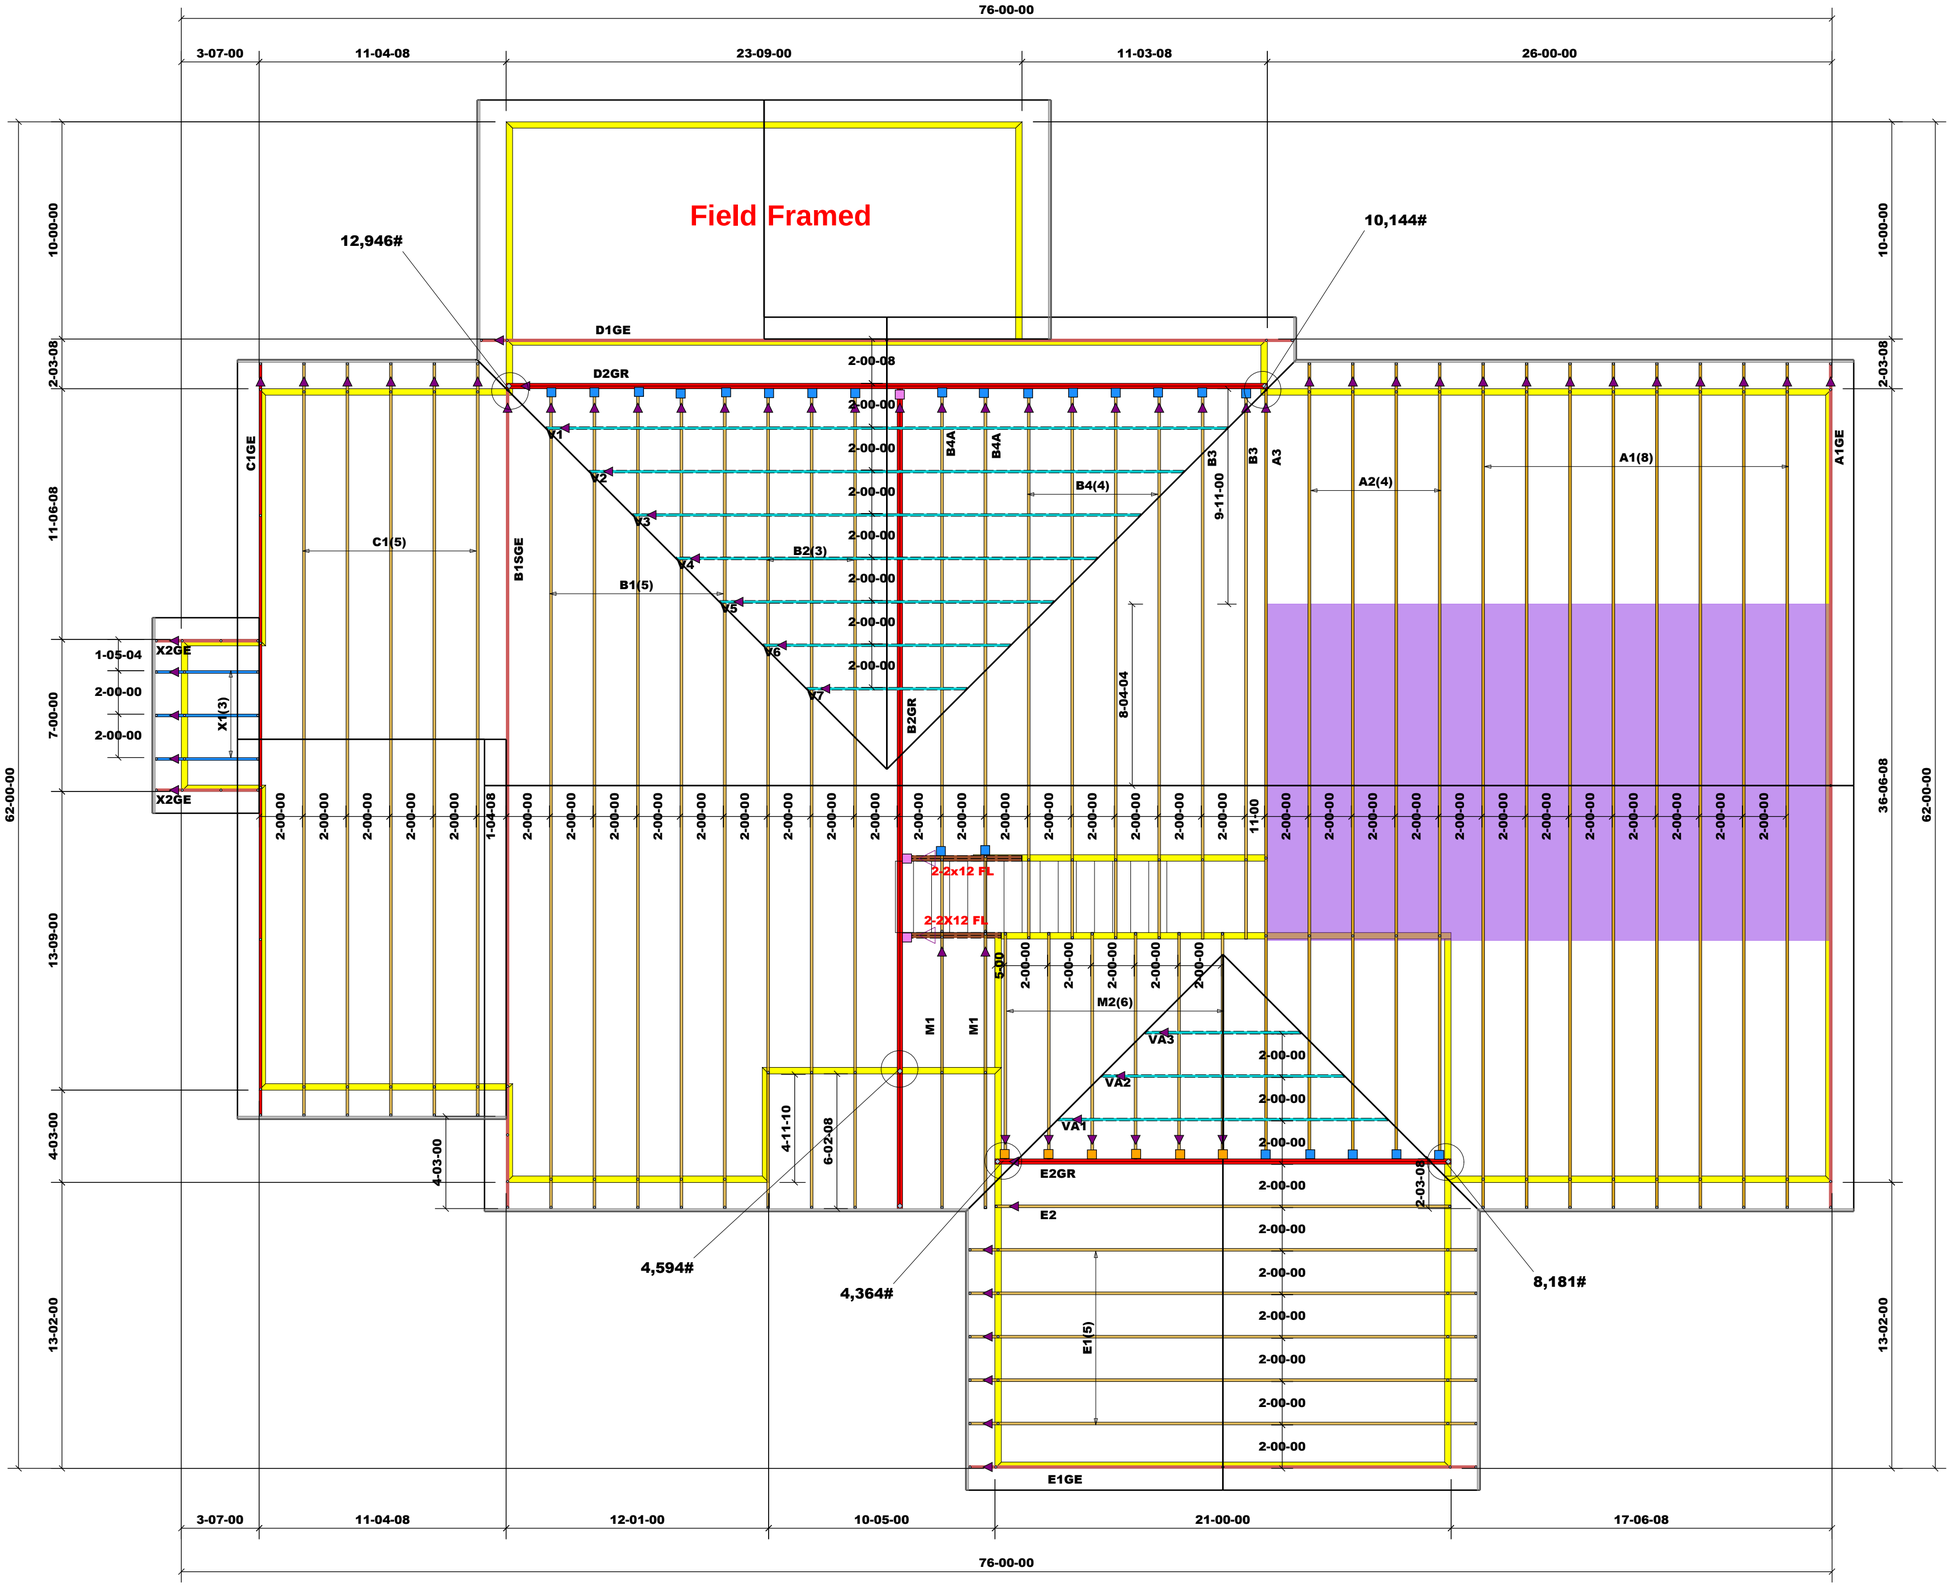

Connector Information					Nail Information	
Sym	Product	Manuf	Qty	Supported Member	Header	Truss
	HUS26	USP	23	NA	16d/3-1/2"	16d/3-1/2"
	JUS26	USP	6	NA	10d/3"	10d/3"
	THD28-2	USP	3		16d/3-1/2	16d/3-1/2"

Roof Area	= 4303.4 sq.ft.
Ridge Line	= 130.9 ft.
Hip Line	= 0 ft.
Horiz. OH	= 160.42 ft.
Raked OH	= 215.26 ft.
Decking	= 148 sheets

Truss Placement Plan
SCALE: N.T.S.

▲ = Indicates Left End of Truss
(Reference Engineered Truss Drawing)
Do NOT Erect Truss Backwards

comtech
ROOF & FLOOR TRUSSES & BEAMS
Reilly Road Industrial Park
Fayetteville, N.C. 28309
Phone: (910) 864-8787
Fax: (910) 864-4444

Bearing reactions less than or equal to 3000# are deemed to comply with the prescriptive Code requirements. The contractor shall refer to the attached Tables (derived from the prescriptive Code requirements) to determine the minimum foundation size and number of wood studs required to support reactions greater than 3000# but not greater than 15000#. A registered design professional shall be retained to design the support system for any reaction that exceeds those specified in the attached Tables. A registered design professional shall be retained to design the support system for all reactions that exceed 15000#.

Signature Bob Lewis

Bob Lewis

LOAD CHART FOR JACK STUDS

(BASED ON TABLES R502.5(1) & (b))

NUMBER OF JACK STUDS REQUIRED @ EA END OF HEADER/GIRDER

END REACTION (#'S TO)	REQ'D STUDS FOR (2) 2"x" HEADER	END REACTION (#'S TO)	REQ'D STUDS FOR (3) 2"x" HEADER	END REACTION (#'S TO)	REQ'D STUDS FOR (4) 2"x" HEADER
1700	1	2550	1	3400	1
3400	2	5100	2	6800	2
5100	3	7650	3	10200	3
6800	4	10200	4	13600	4
8500	5	12750	5	17000	5
10200	6	15300	6		
11900	7				
13600	8				
15300	9				

BUILDER	CASH: CHARLES MOORE
JOB NAME	CHARLES MOORE
PLAN	Plan
SEAL DATE	Seal Date
QUOTE #	Quote #
JOB #	J0724-4282
CITY / CO.	SPRING LAKE / HARNETT
ADDRESS	Site Address
MODEL	ROOF
DATE REV.	08/04/24
DRAWN BY	Bob Lewis
SALES REP.	Bob Lewis

THIS IS A TRUSS PLACEMENT DIAGRAM ONLY. These trusses are designed as individual building components to be incorporated into the building design at the specification of the building designer. See individual design sheets for each truss design identified on the placement drawing. The building designer is responsible for temporary and permanent bracing of the roof and floor system and for the overall structure. The design of the truss support structure including headers, beams, walls, and columns is the responsibility of the building designer. For general guidance regarding bracing, consult BCSI-B1 and BCSI-B3 provided with the truss delivery package or online @ sbcindustry.com