General Notes:

** CUTTING OR DRILLING OF COMPONENTS SHOULD NOT BE DONE WITHOUT CONTACTING COMPONENT SUPPLIER FIRST. CUSTOMER TAKES FULL RESPONSIBILITY FOR COMPONENTS IF CUT BEFORE AUTHORIZATION.

** ALL BEARING POINTS MUST BE INSTALLED PRIOR TO SETTING ANY COMPONENTS.

** TRIANGULAR SYMBOL NEAR END OF TRUSS INDICATES LEFT END OF TRUSS AS SHOWN ON INDIVIDUAL TRUSS DRAWINGS.

** PLUMBING DROPS NOTED ARE IN THE APPROXIMATE LOCATIONS PER PLAN. BUILDER TO VERIFY LOCATIONS BEFORE SETTING TRUSSES.

** REFER TO FINAL TRUSS ENGINEERING SHEETS FOR PLY TO PLY CONNECTIONS.

** FRAMER MUST REFER TO PLANS WHILE SETTING COMPONENTS.

** DAMAGED COMPONENTS SHOULD NOT BE INSTALLED UNLESS TOLD TO BY THE COMPONENT PLANT.

Truss Drawing Left End Indicator

Truss Connector Total List			
Qty	Product	Manuf	
1	HGUS212-3	Simpson	
20	HTU26	Simpson	
2	HTU28	Simpson	
10	LUS26	Simpson	
38	One H2.5A	Simpson	

Connector Summary		
Product	Manuf	Qty
HGUS28-2	Simpson	2

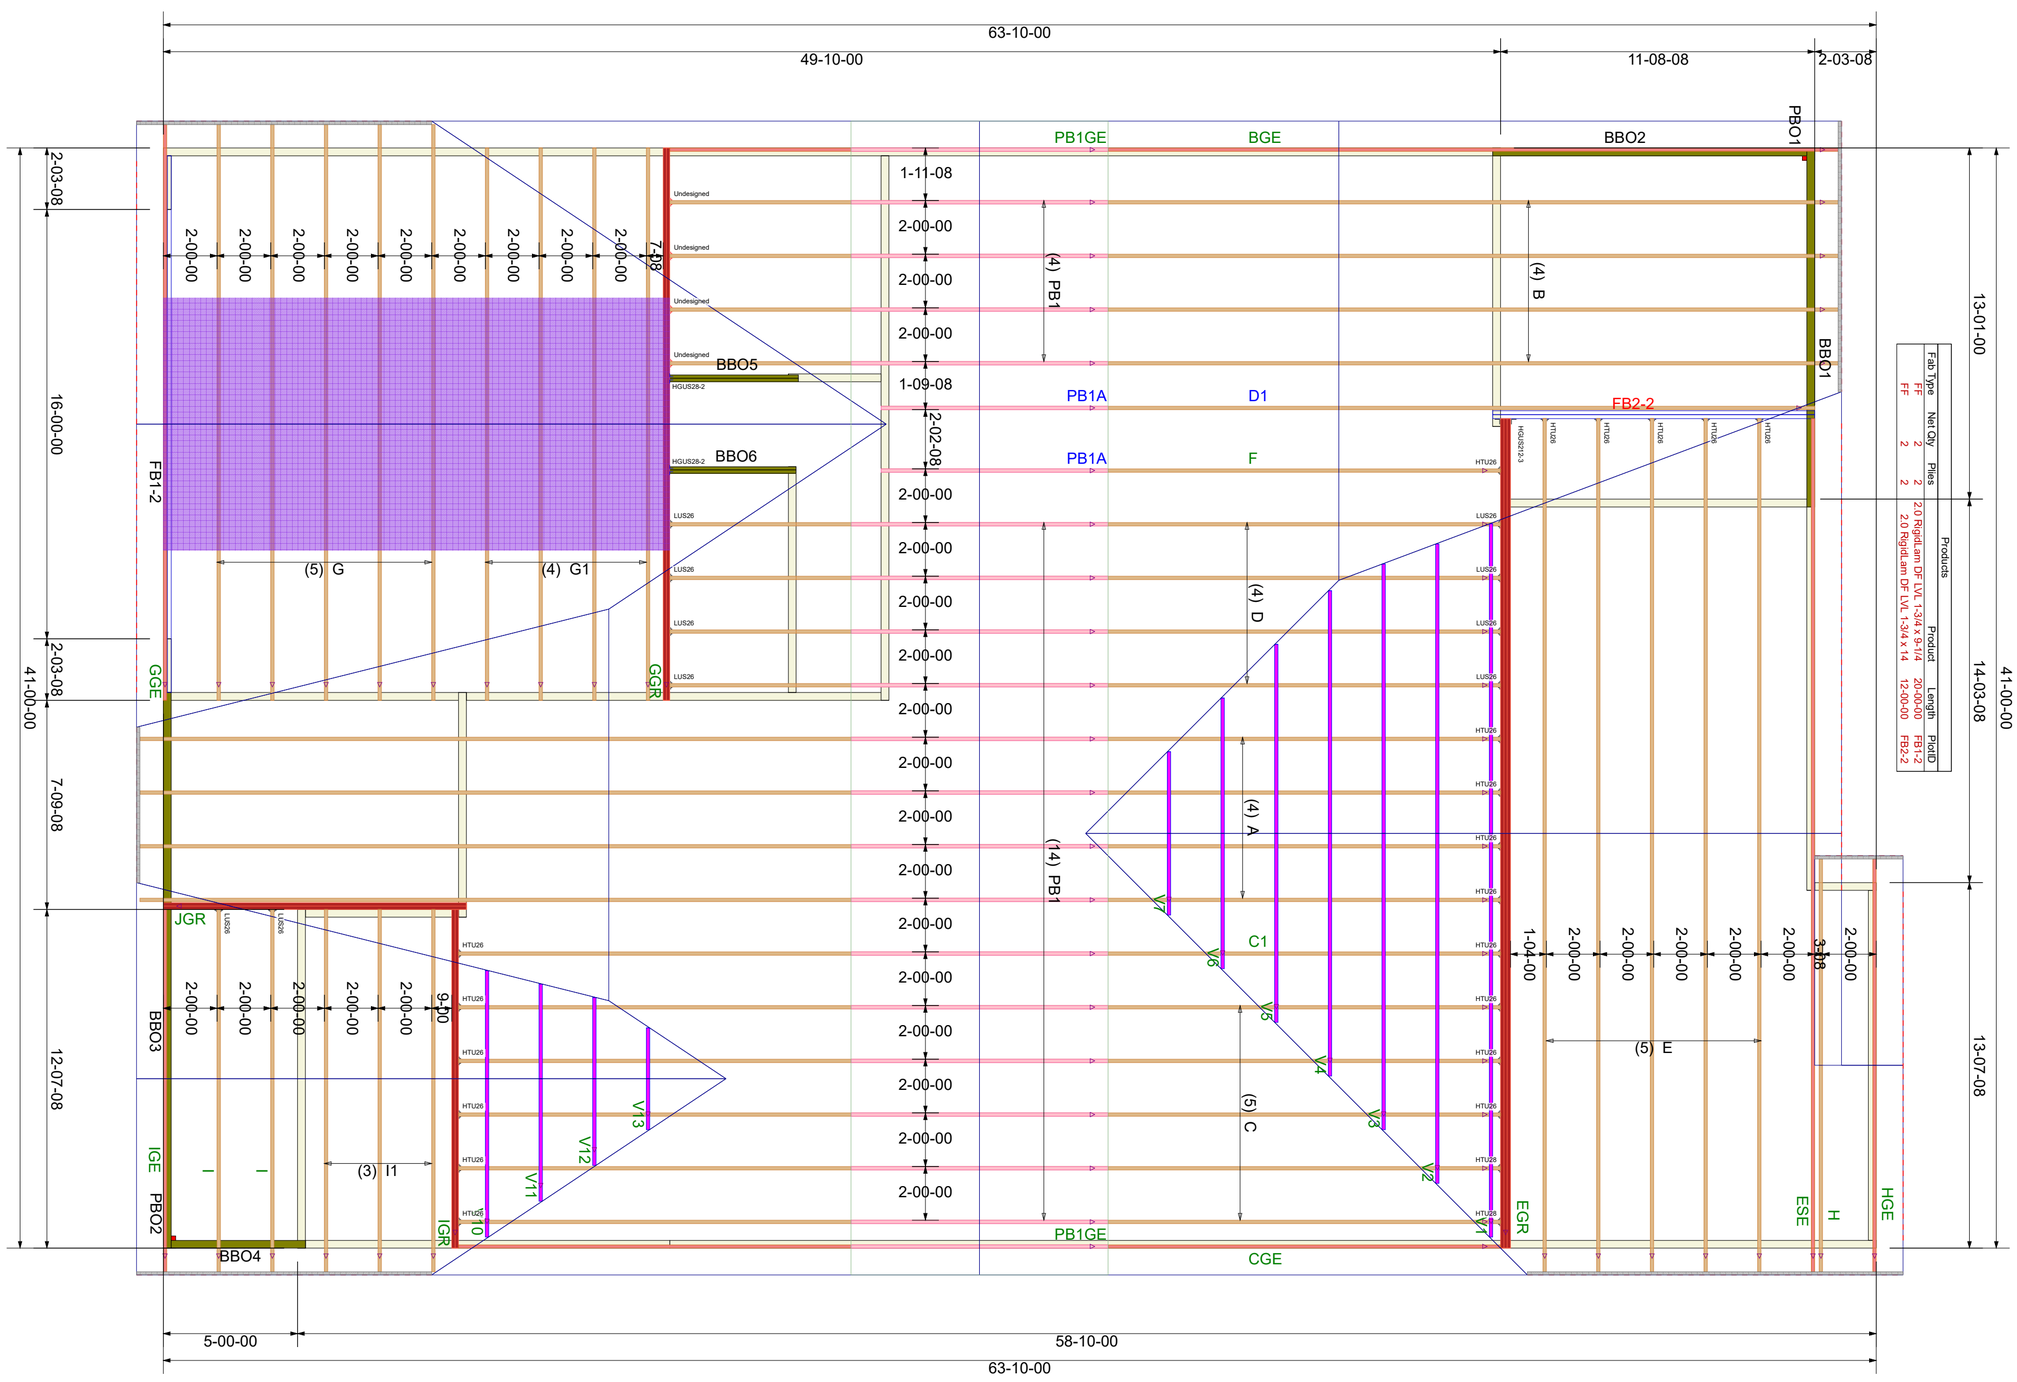

Products				
Fab Type	Net Qty	Plies	Product	Length	PlotID
FF	2	2	2.0 RigidLam DF LVL 1-3/4 x 9-1/4	20-00-00	FB1-2
FF	2	2	2.0 RigidLam DF LVL 1-3/4 x 14	12-00-00	FB2-2

** GIRDERS MUST BE FULLY CONNECTED TOGETHER PRIOR TO ADDING ANY LOADS.

** DIMENSIONS ARE READ AS: FOOT-INCH-SIXTEENTH.

** TRUSS TO TRUSS CONNECTIONS ARE TOE-NAILED, UNLESS NOTED OTHERWISE.

Scale: NTS
Date: 6/13/2023
Designer: M. Finch
Project Number: **2305078**
Sheet Number: **1/1**

Lamco Custom Builders LLC

38 Fair Ridge Farms - Blakely

COMPONENT PLACEMENT PLAN

Kempsville Building Materials
A Division of the Carter Lumber Company

THIS IS A TRUSS PLACEMENT DIAGRAM ONLY. These trusses are designed as individual components to be incorporated into the building design at the specification of the building designer. See Individual design sheets for each truss design identified on the placement drawing. The building designer is responsible for temporary and permanent bracing of the roof and floor systems and for the overall structure. The design of the truss support structure including headers, beams, walls, and columns is the responsibility of the building designer. For general guidance regarding the bracing, consult "Bracing of Wood Truss" available from the Truss Plate Institute, 583 D'Onifrio Drive: Madison, WI 53179

Revisions		
00/00/00	Name	
00/00/00	Name	
00/00/00	Name	
00/00/00	Name	
00/00/00	Name	