General Notes: ** CUTTING OR DRILLING OF COMPONENTS SHOULD NOT BE DONE WITHOUT CONTACTING COMPONENT SUPPLIER FIRST. CUSTOMER TAKES FULL RESPONSIBILITY FOR COMPONENTS IF CUT BEFORE AUTHORIZATION.

** ALL BEARING POINTS MUST BE INSTALLED PRIOR TO SETTING ANY COMPONENTS.

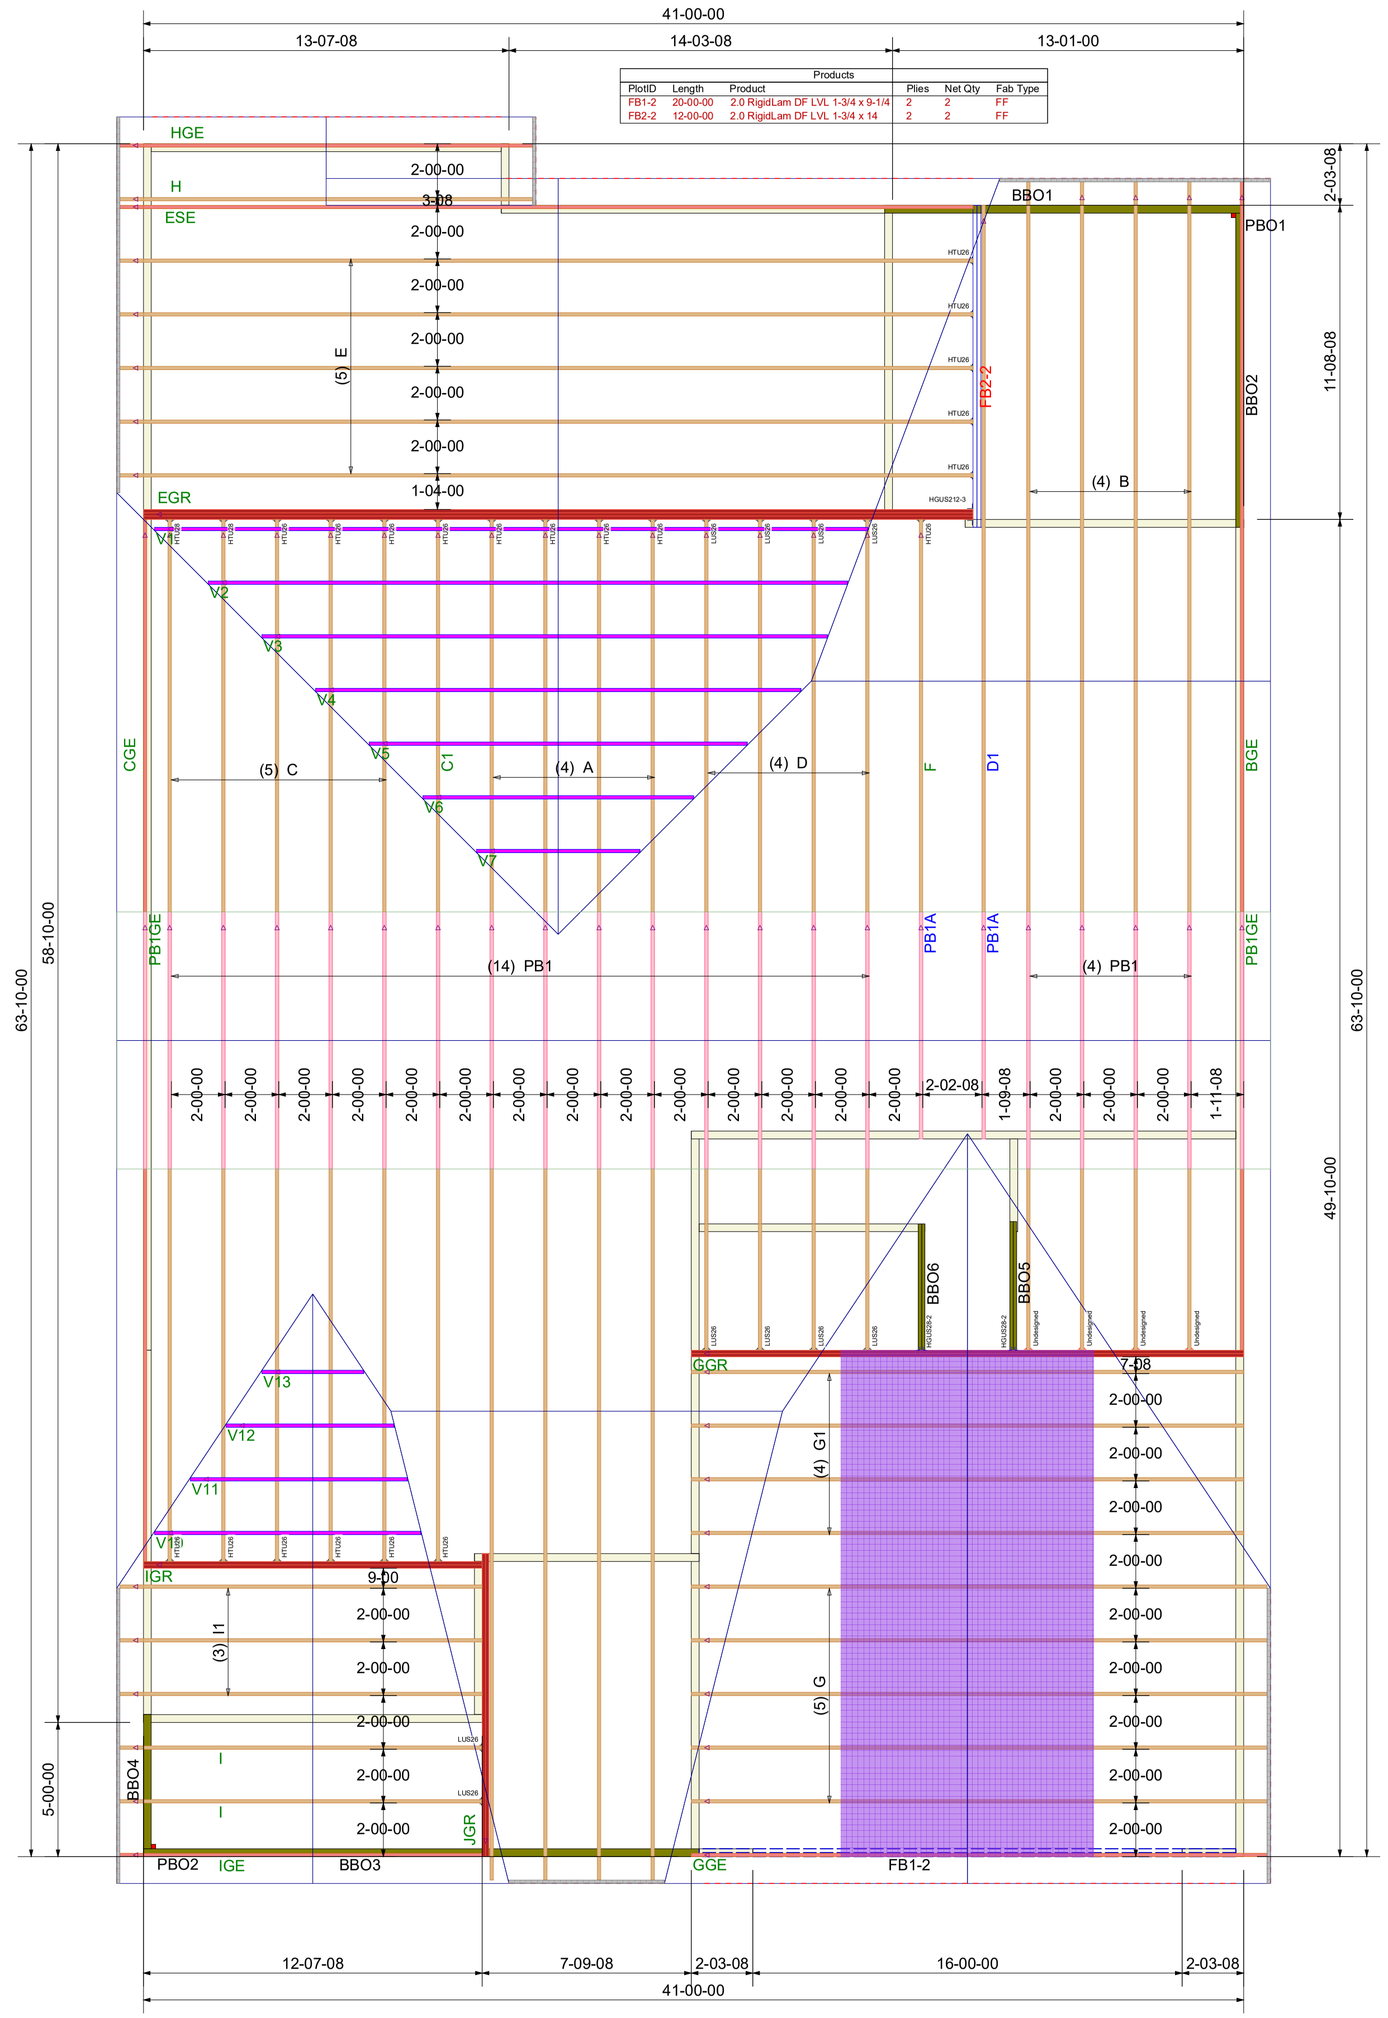

Products					
PlotID	Length	Product	Plies	Net Qty	Fab Type
FB1-2	20-00-00	2.0 RigidLam DF LVL 1-3/4 x 9-1/4	2	2	FF
FB2-2	12-00-00	2.0 RigidLam DF LVL 1-3/4 x 14	2	2	FF

Truss Connector Total List		
Manuf	Product	Qty
Simpson	HGUS212-3	1
Simpson	HTU26	20
Simpson	HTU28	2
Simpson	LUS26	10
Simpson	One H2.5A	38

Connector Summary		
Qty	Manuf	Product
2	Simpson	HGUS28-2

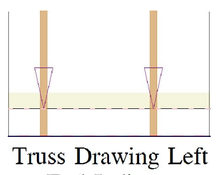

Truss Drawing Left End Indicator

** FRAMER MUST REFER TO PLANS WHILE SETTING COMPONENTS. ** DAMAGED COMPONENTS SHOULD NOT BE INSTALLED UNLESS TOLD TO BY THE COMPONENT PLANT.

** TRIANGULAR SYMBOL NEAR END OF TRUSS INDICATES LEFT END OF TRUSS AS SHOWN ON INDIVIDUAL TRUSS DRAWINGS. ** PLUMBING DROPS NOTED ARE IN THE APPROXIMATE LOCATIONS PER PLAN. BUILDER TO VERIFY LOCATIONS BEFORE SETTING TRUSSES. ** REFER TO FINAL TRUSS ENGINEERING SHEETS FOR PLY TO PLY CONNECTIONS.

Revisions	
00/00/00	Name
00/00/00	Name
00/00/00	Name
00/00/00	Name
00/00/00	Name

THIS IS A TRUSS PLACEMENT DIAGRAM ONLY. These trusses are designed as individual components to be incorporated into the building design at the specification of the building designer. See Individual design sheets for each truss design identified on the placement drawing. The building designer is responsible for temporary and permanent bracing of the roof and floor systems and for the overall structure. The design of the truss support structure including headers, beams, walls and columns is the responsibility of the building designer. For general guidance regarding the bracing, consult "Bracing of Wood Trusses" available from the Truss Plate Institute, 583 D'Onofrio Drive: Madison, WI 53179

** TRUSS TO TRUSS CONNECTIONS ARE TOE-NAILED, UNLESS NOTED OTHERWISE.

** DIMENSIONS ARE READ AS: FOOT-INCH-SIXTEENTH.

** GIRDERS MUST BE FULLY CONNECTED TOGETHER PRIOR TO ADDING ANY LOADS.

Kempsville Building Materials
A Division of the Carter Lumber Company

Lamco Custom Builders LLC

38 Fair Ridge Farms - Blakely

COMPONENT PLACEMENT PLAN

Scale: *NTS*

Date: 6/12/2023

Designer: M. Finch

Project Number: **23050078**

Sheet Number: **1/1**