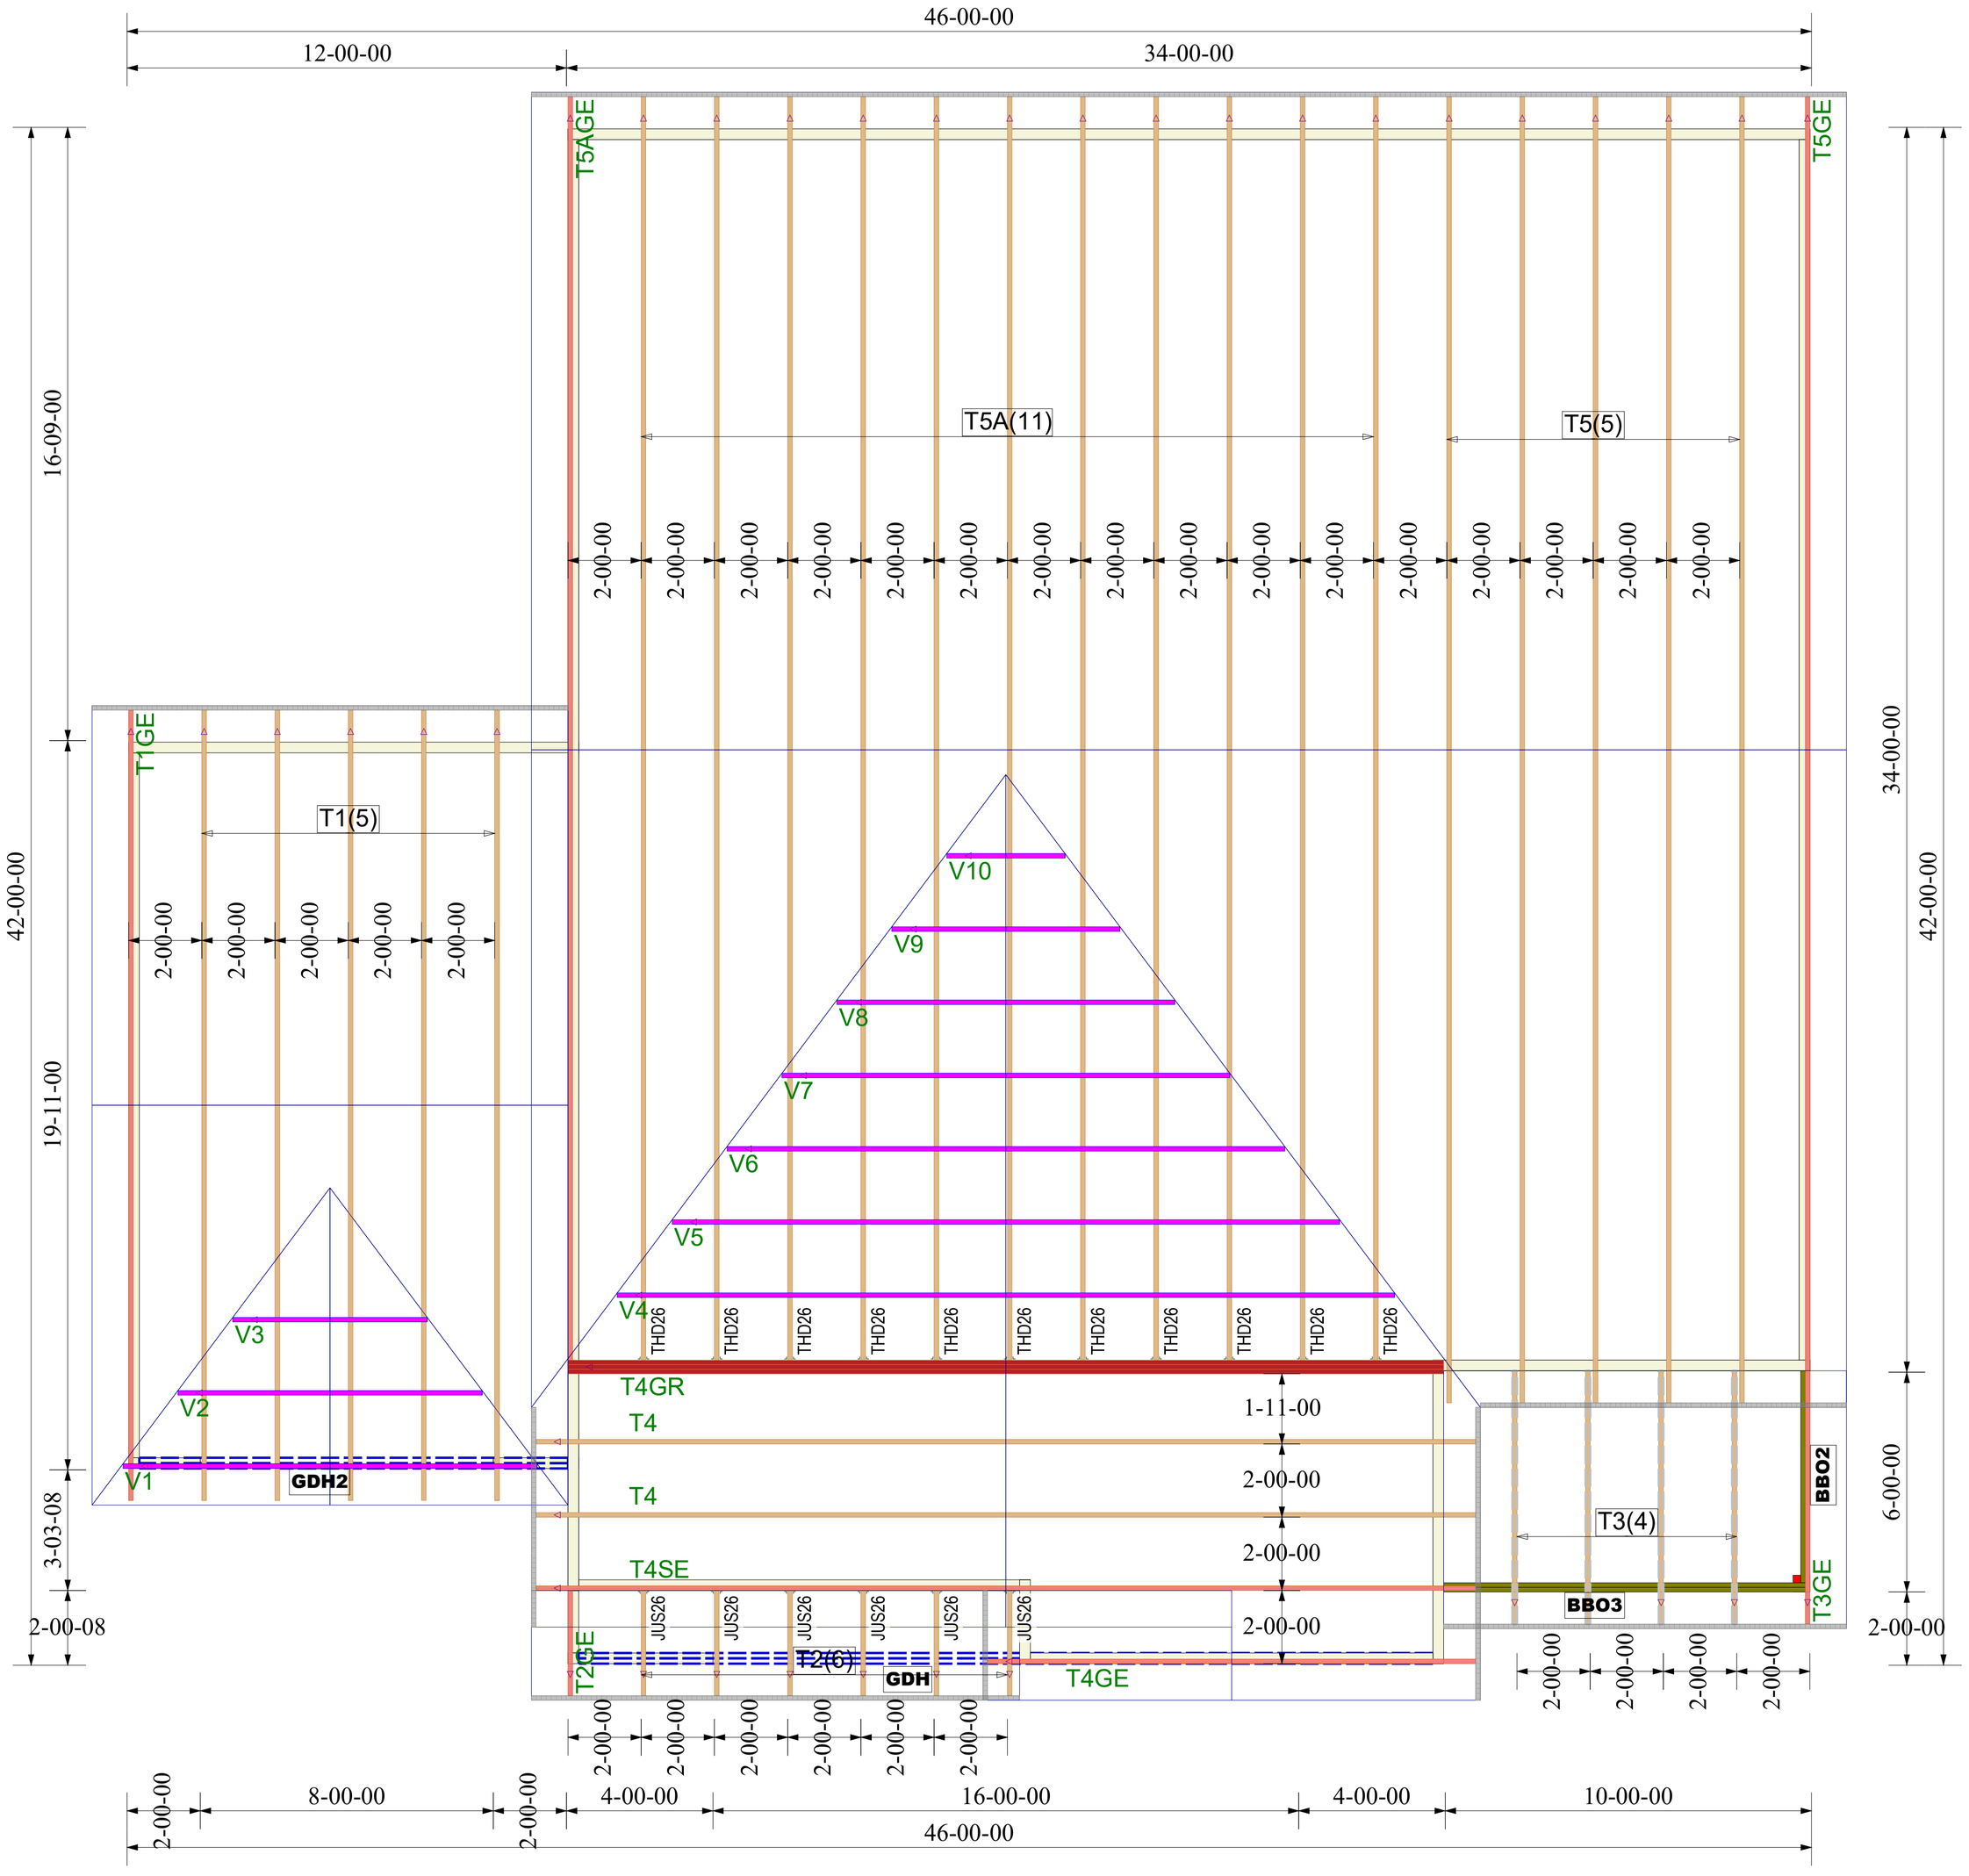

Truss Connector Total List		
Manuf	Product	Qty
USP	JUS26	6
USP	One RT7A	59
USP	THD26	11

ROOF TRUSS FRAMING

DRAWING SCALE : NTS

Kempsville Building Materials
A Division of the Carter Lumber Company

LAMCO

4 Rosemont

ROOF TRUSS PLACEMENT PLAN

REVISIONS	
DATE	BY
12/31/20	MF

PROJECT NUMBER
20120029

SHEET NUMBER
1 / 1