BUILDER SHALL VERIFY ALL DIMENSIONS AND CONDITIONS AT TIME OF CONSTRUCTION.

ALL CONSTRUCTION SHALL CONFORM TO THE 2018 EDITION OF THE NC STATE BUILDING CODE.

CODES GOVERN OVER DRAWINGS.

DIMENSIONS GOVERN OVER SCALE.

VERIFY ALL MECHANICAL REQUIREMENTS BEFORE FRAMING.

VUNCANNON DESIGNS DOES NOT ASSUME LIABILITY FOR ANY DEVIATION OF OR CONSTRUCTION METHODS OF THESE PLANS.

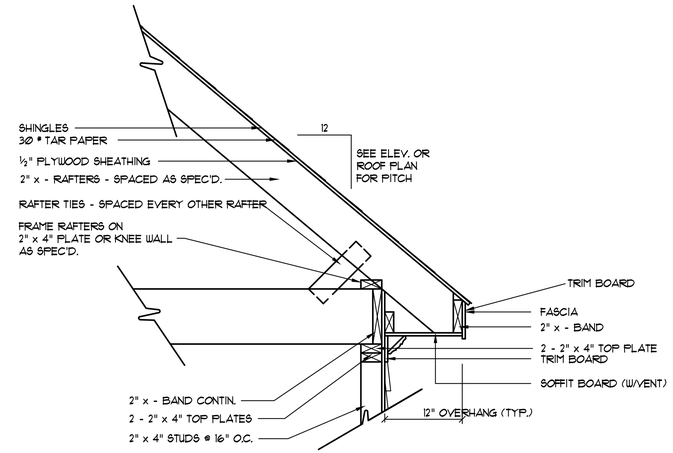

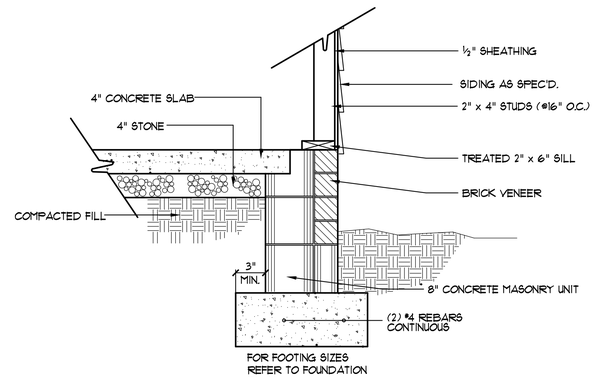

EXTERIOR WALL SECTION
SCALE: NTS

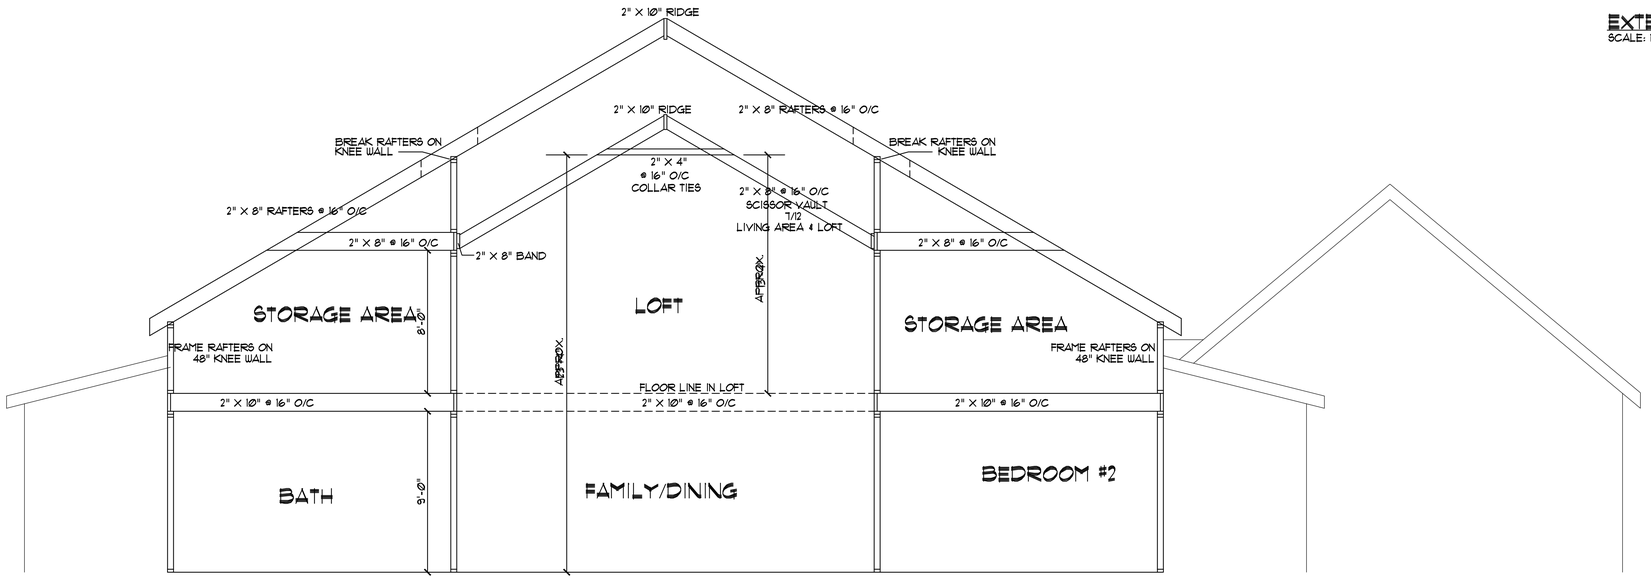

CROSS-SECTION "A"
SCALE: 1/4" = 1'-0"

Plan No. 2672-10

Donald/Kellie Stephens
Christian Light Rd
Fuquay Varina, NC

VUNCANNON DESIGNS
CUSTOM HOME PLANS
FUQUAY-VARINA, NC - (919) 427-7374

DRAWN BY : WRV
CHK'D BY : WRV
DATE: 01/03/2023
REVISIONS :

SHEET
A-4