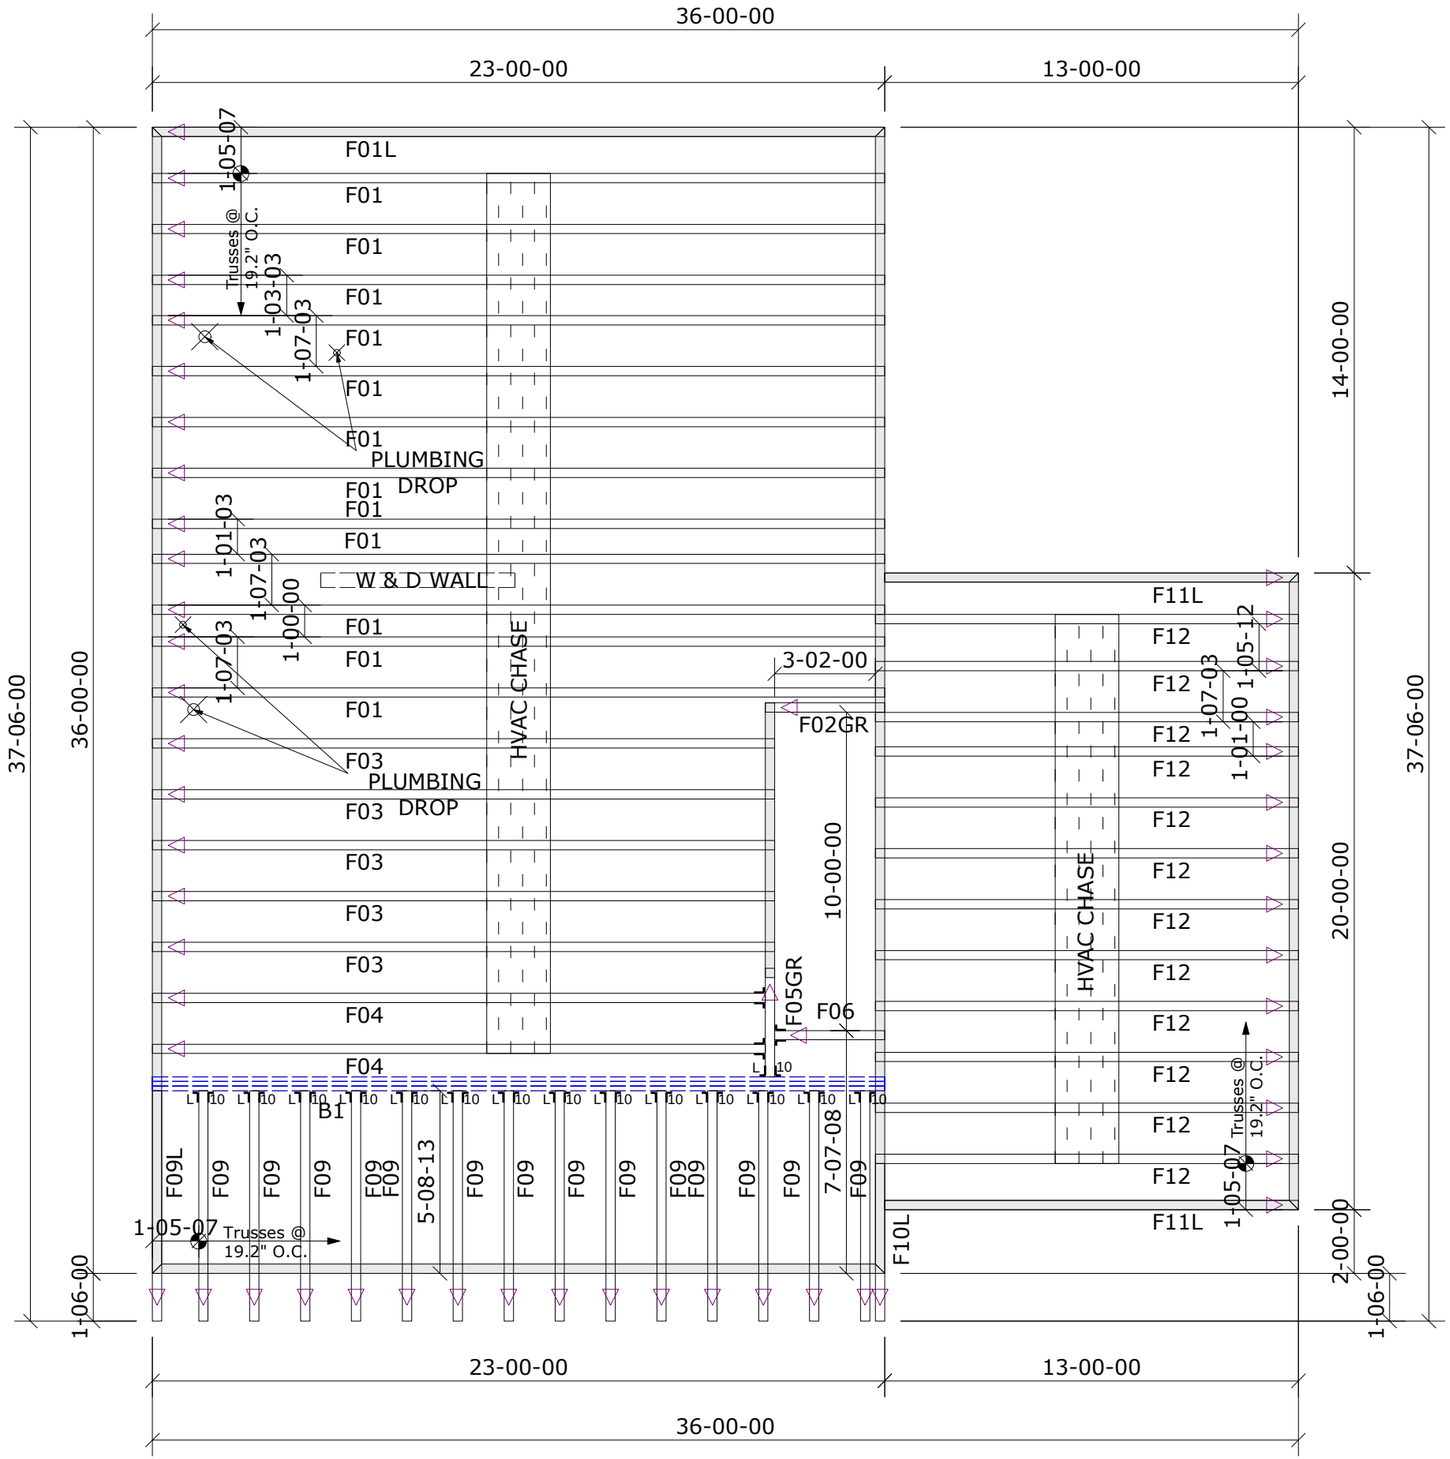

NOTE: LEFT END OF TRUSS AS SHOWN ON TRUSS DETAIL DRAWINGS ARE INDICATED BY TRIANGLE ICONS. △

Builders First Source
23 Red Cedar Way
Apex, NC 27523
Phone: (919) 363-4956
Fax: (919) 387-8565
http://www.bldr.com

General Notes:

- Per ANSI/TPI 1-2002 all " Truss to Wall" connections are the responsibility of the Building Designer, not the Truss Manufacturer.
- Dimensions are Feet-Inches- Sixteenths.
- Trusses are to be 24" o.c. unless noted otherwise (U.N.O.)
- Trusses are not designed to support brick U.N.O.
- Do not cut or modify trusses without first contacting Builders FirstSource.
- Immediately contact Builders FirstSource if trusses are damaged.

Connection Notes:

- All hangers are to be Simpson or equivalent U.N.O.
- Use Manufacturer's specifications for all hanger connections U.N.O.
- Use 10d x 1 1/2" Nails in hanger connections to single ply roof girder trusses.

Floor Notes:

- Shift truss as required to avoid plumbing traps.
- Installation Contractor and/or Field Supervisor are to verify all dimensions, trap locations, and options prior to installation

Dimension Notes:

- Drawing not to scale. Do not scale dimensions

Hanger List			All Tie Downs H2.5A Unless noted
15	LUS410		***Beam List***
3	THA422	⅃ L	B1=(3) 1-3/4"x16"x24' LVL

NEW HOME INC.			
WILSON		Elev:	C
DUNCAN'S CREEK			
WAKE CO.	NC	Lot:	107
2nd FLOOR/GARAGE RIGHT		***Appwright #***	---
		Code:	IRC 2015
		Loading:	
		T.C.L.L.	40.0 lb/ft2
Designed By:	MPH	T.C.D.L	10.0 lb/ft2
Layout:	C2FR	B.C.L.L.	0.0 lb/ft2
L/O Date:	11/10/22	B.C.D.L.	5.0 lb/ft2
Revision History		***Wind:***	
Rev1:	xx/xx/xx	M.P.H.	115 mph
Rev2:	xx/xx/xx	Exposure Category	
Rev3:	xx/xx/xx	B	
Pick Ticket:	---	***Job No:***	---
Sales No:	---	***Acct No:***	---

Hatch Legend
Attic Room
Volume Ceiling
Stick Framing

NEW HOME INC.