FIRST FL.	2321
GARAGE	627
WOOD DECK	240
FRONT PORCH	226
BONUS	500 +/-

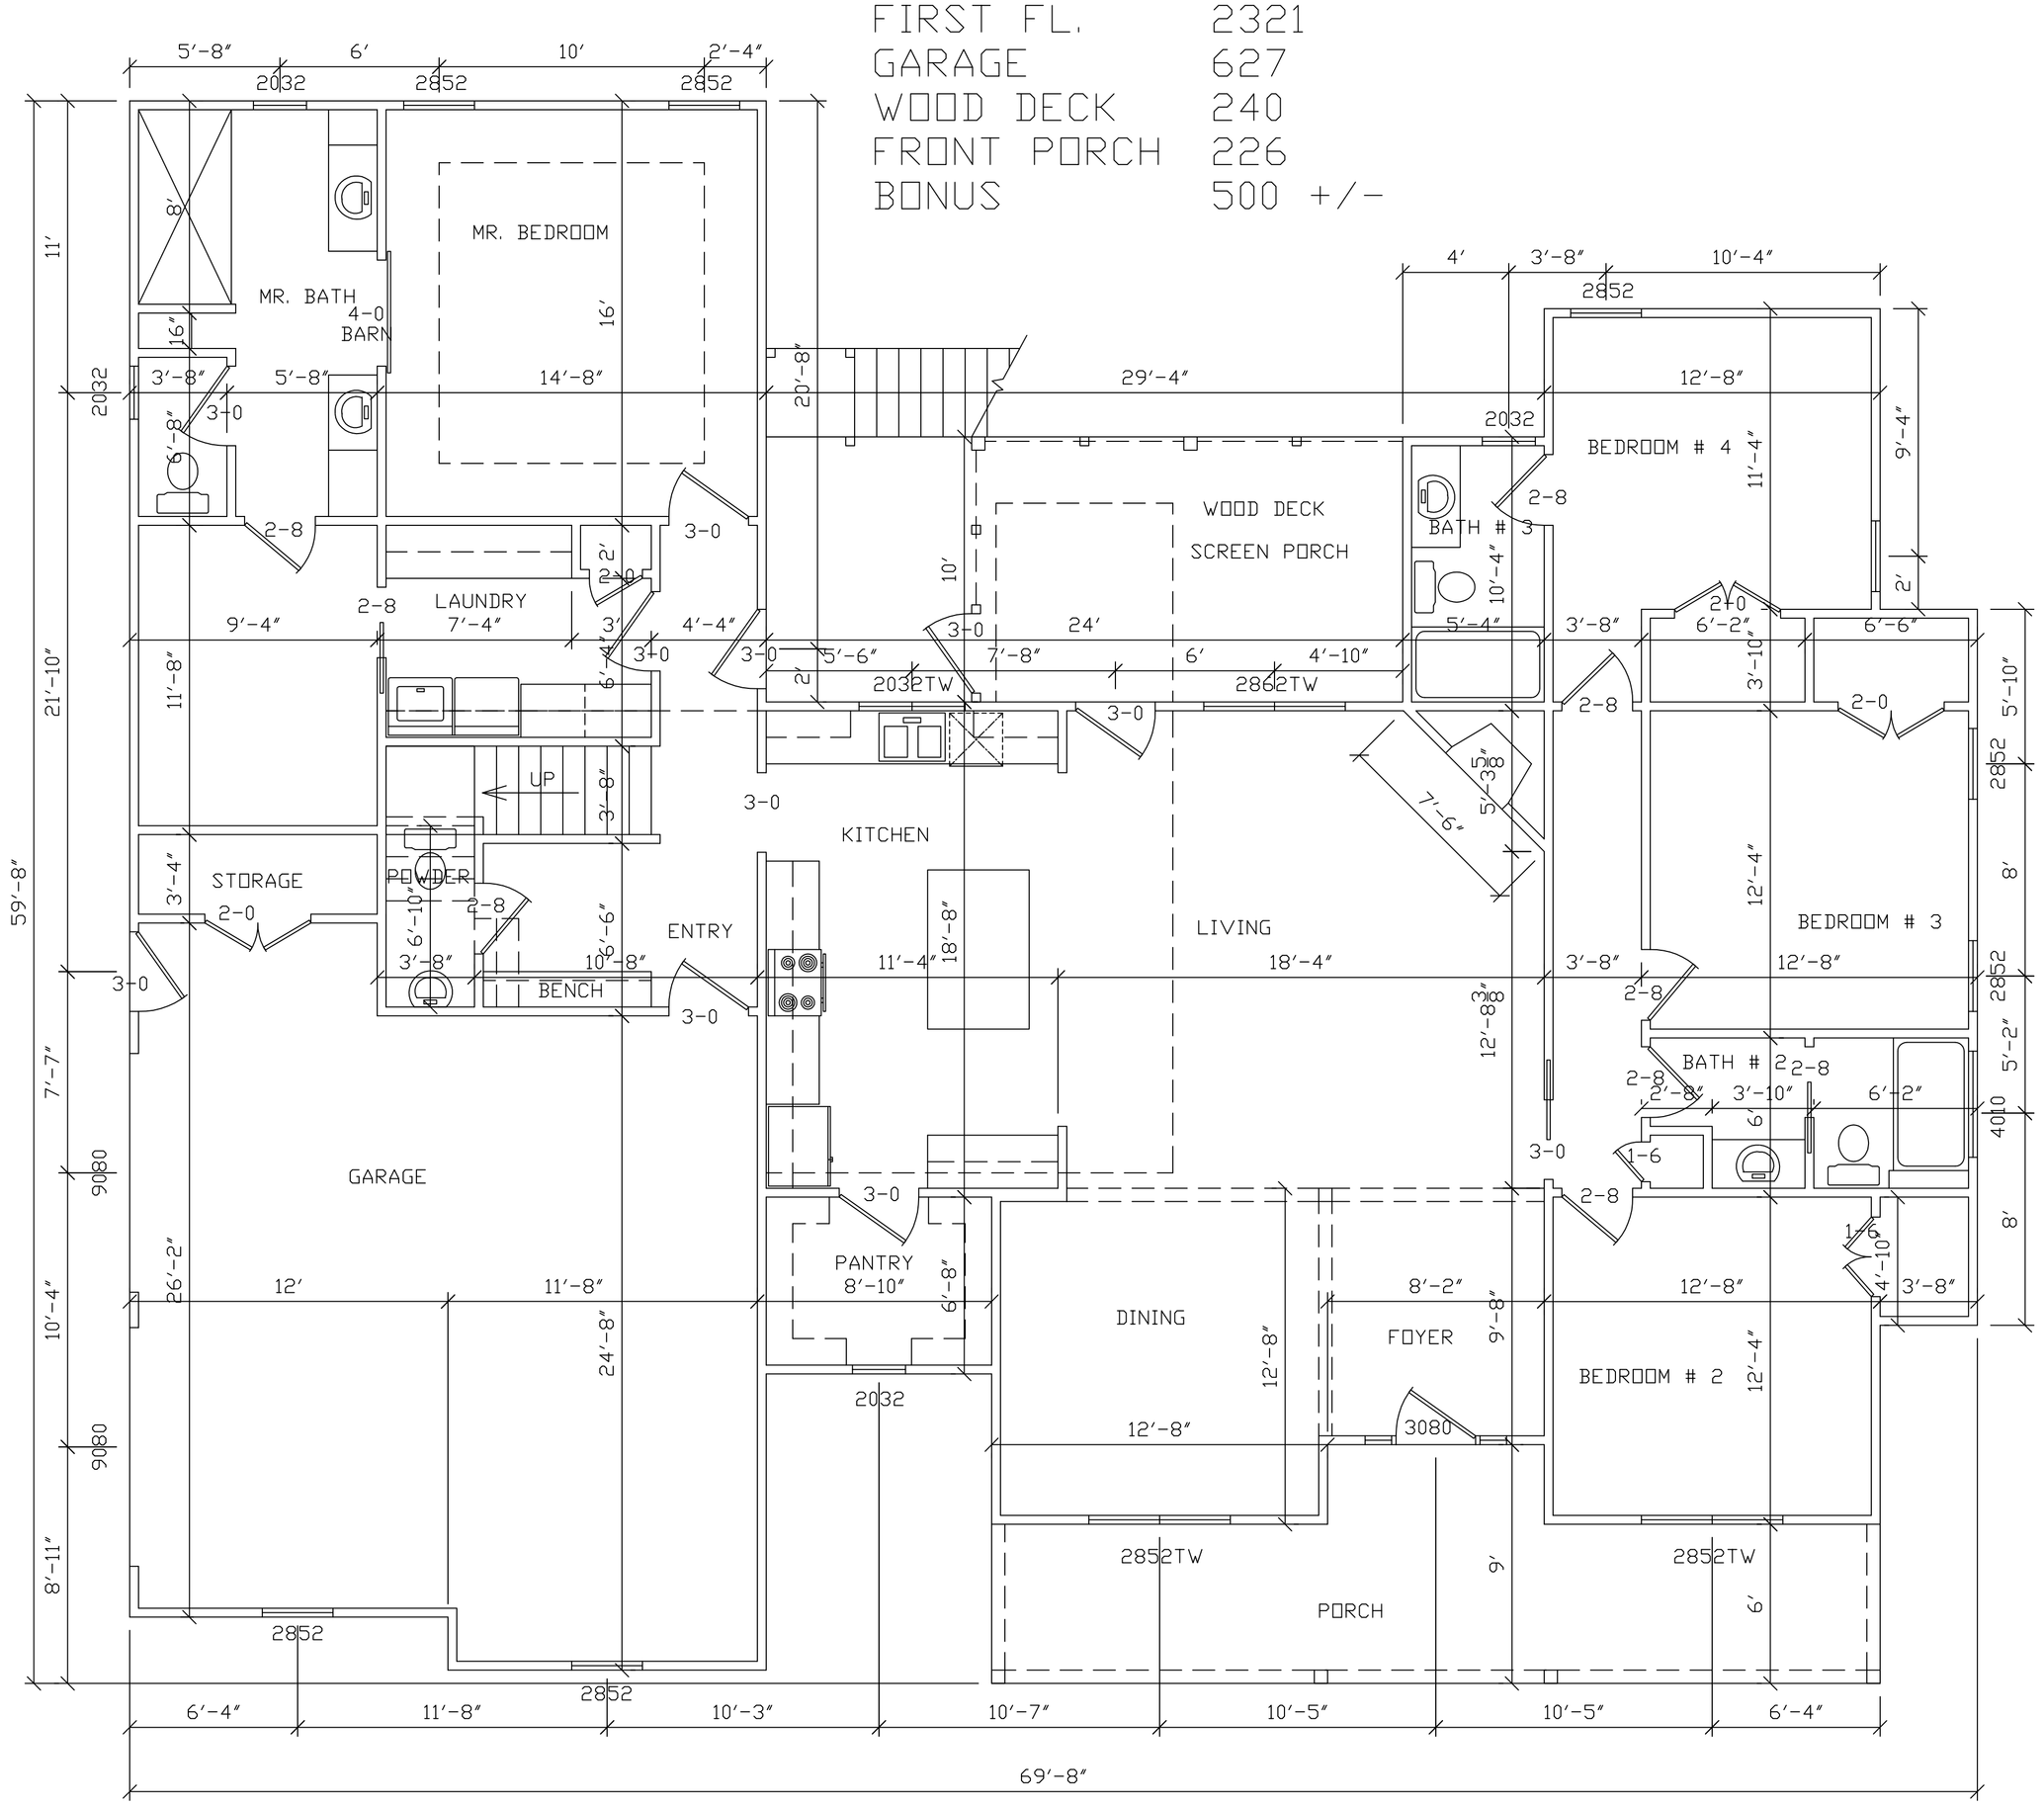

FLOOR PLAN
SCALE: 1/4"=1'