Harnett County Department of Public Health

PERMIT # SFD 2311-0017

Operation Permit

☑ New Installation ☑ Septic Tank ☑ Nitrification Line ☐ Repair ☐ Expansion

PROPERTY LOCATION: 300 Nathan Mathews

Name: (owner) Jim & Ann Burgin SUBDIVISION _____ LOT # _____

System Installer: Corey Gilbert

Basement with plumbing: ☐ Garage ☑ Number of Bedrooms 6

Type of Water Supply: ☐ Community ☑ Public ☐ Well Distance from well _____ feet

System Type: 25% Reduction Type III(g) EZ-Flow Types V and VI Systems expire in 5 years.

(In accordance with Table V a) Owner must contact Health Department 6 months prior to expiration for permit renewal.

This system has been installed in compliance with applicable North Carolina General Statutes, Rules for Sewage Treatment and Disposal, and all conditions of the Improvement Permit and Construction Authorization.

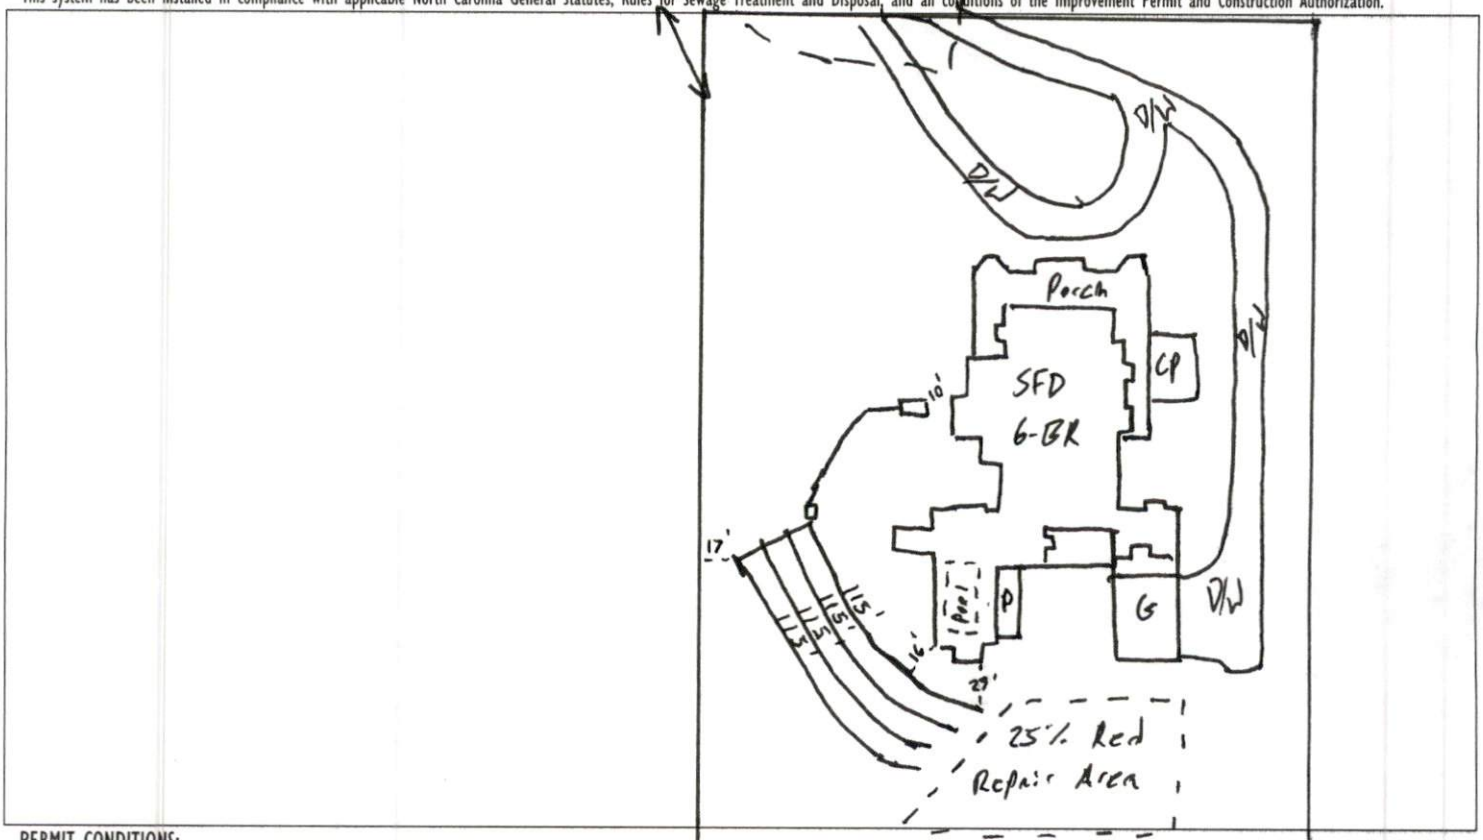

PERMIT CONDITIONS:

I. Performance: System shall perform in accordance with Rule .1961.

II. Monitoring: As required by Rule .1961.

III. Maintenance: As required by Rule .1961. Other: _____

Subsurface system operator required? Yes ☐ No ☐

If yes, see attached sheet for additional operation conditions, maintenance and reporting.

IV. Operation: _____

V. Other: _____

☐ _____ D-Box ☐ _____ Pump ☐ _____ Alarm ☐ _____ H2OLine ☐ _____ PWR Line

Following are the specifications for the sewage disposal system on the above captioned property.

Type of system: ☐ Conventional ☑ Other Type III(g) EZ-Flow Septic Tank: 1,500 gallons Pump Tank: — gallons

Subsurface Drainage Field: No. of ditches 4 exact length of each ditch 115' feet width of ditches 3' feet depth of ditches 18"-24" inches

French Drain Required: _____ Linear feet

Authorized State Agent [signature] REHS Date 9-23-24