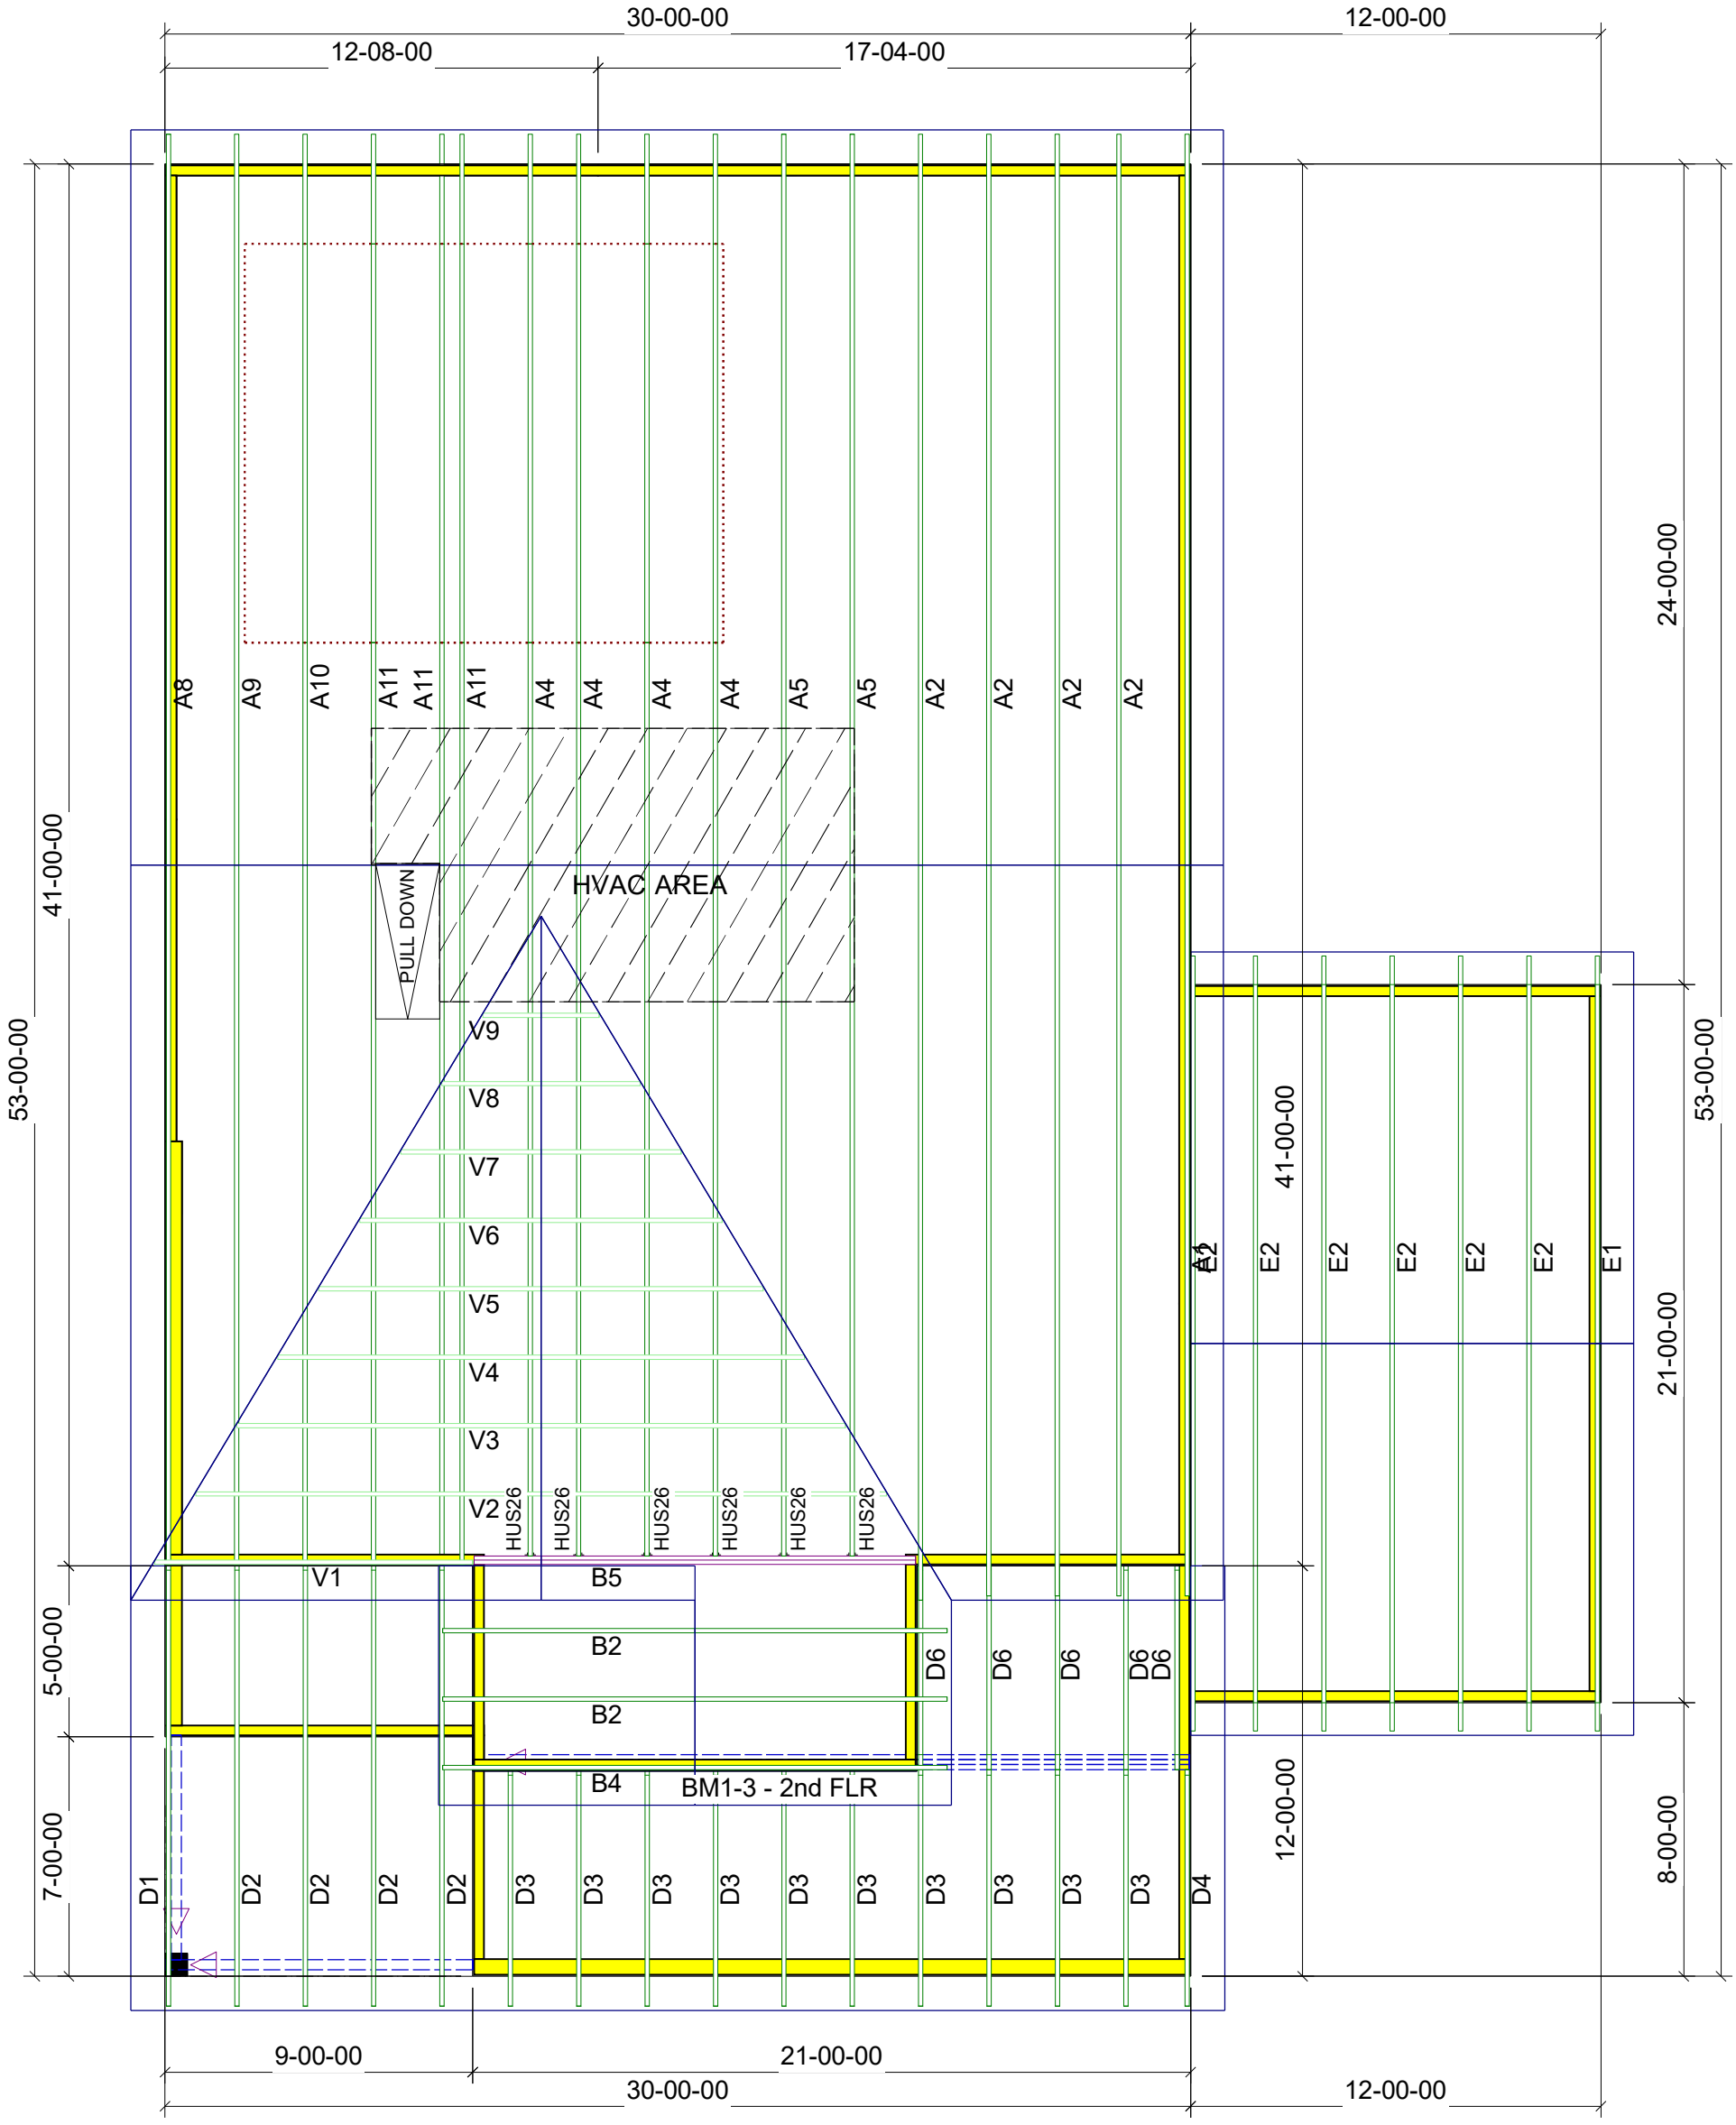

Truss Connector Total List		
Manuf	Product	Qty
Simpson	HUS26	6

Customer: CHESAPEAKE HOMES

Job Name: LOT 160 - THE FARMS	Plan/Model: 2343 - ELEV B
Level: ROOF LAYOUT	Drawn By: B HAYES / Job # : 3780767
Scale: N.T.S.	Date: 11/28/2023

THIS IS A TRUSS PLACEMENT DIAGRAM ONLY. These trusses are designed as individual building components to be incorporated into the building design at the specification of the building designer. It is the builder's responsibility to verify that the structure can support the entire roof or floor truss system. See engineered drawings for required lateral bracing and other information for each truss design identified on this placement drawing. The building designer is responsible for permanent bracing of the roof and floor system and for the overall structure. For general guidance regarding bracing, consult the BCSI-B1 SUMMARY SHEET, provided by BMC. THE BUILDER IS CAUTIONED to seek professional advice or follow the bracing guidelines of BCSI-B1 while installing the trusses in order to prevent toppling or dominoing of inadequately braced trusses.