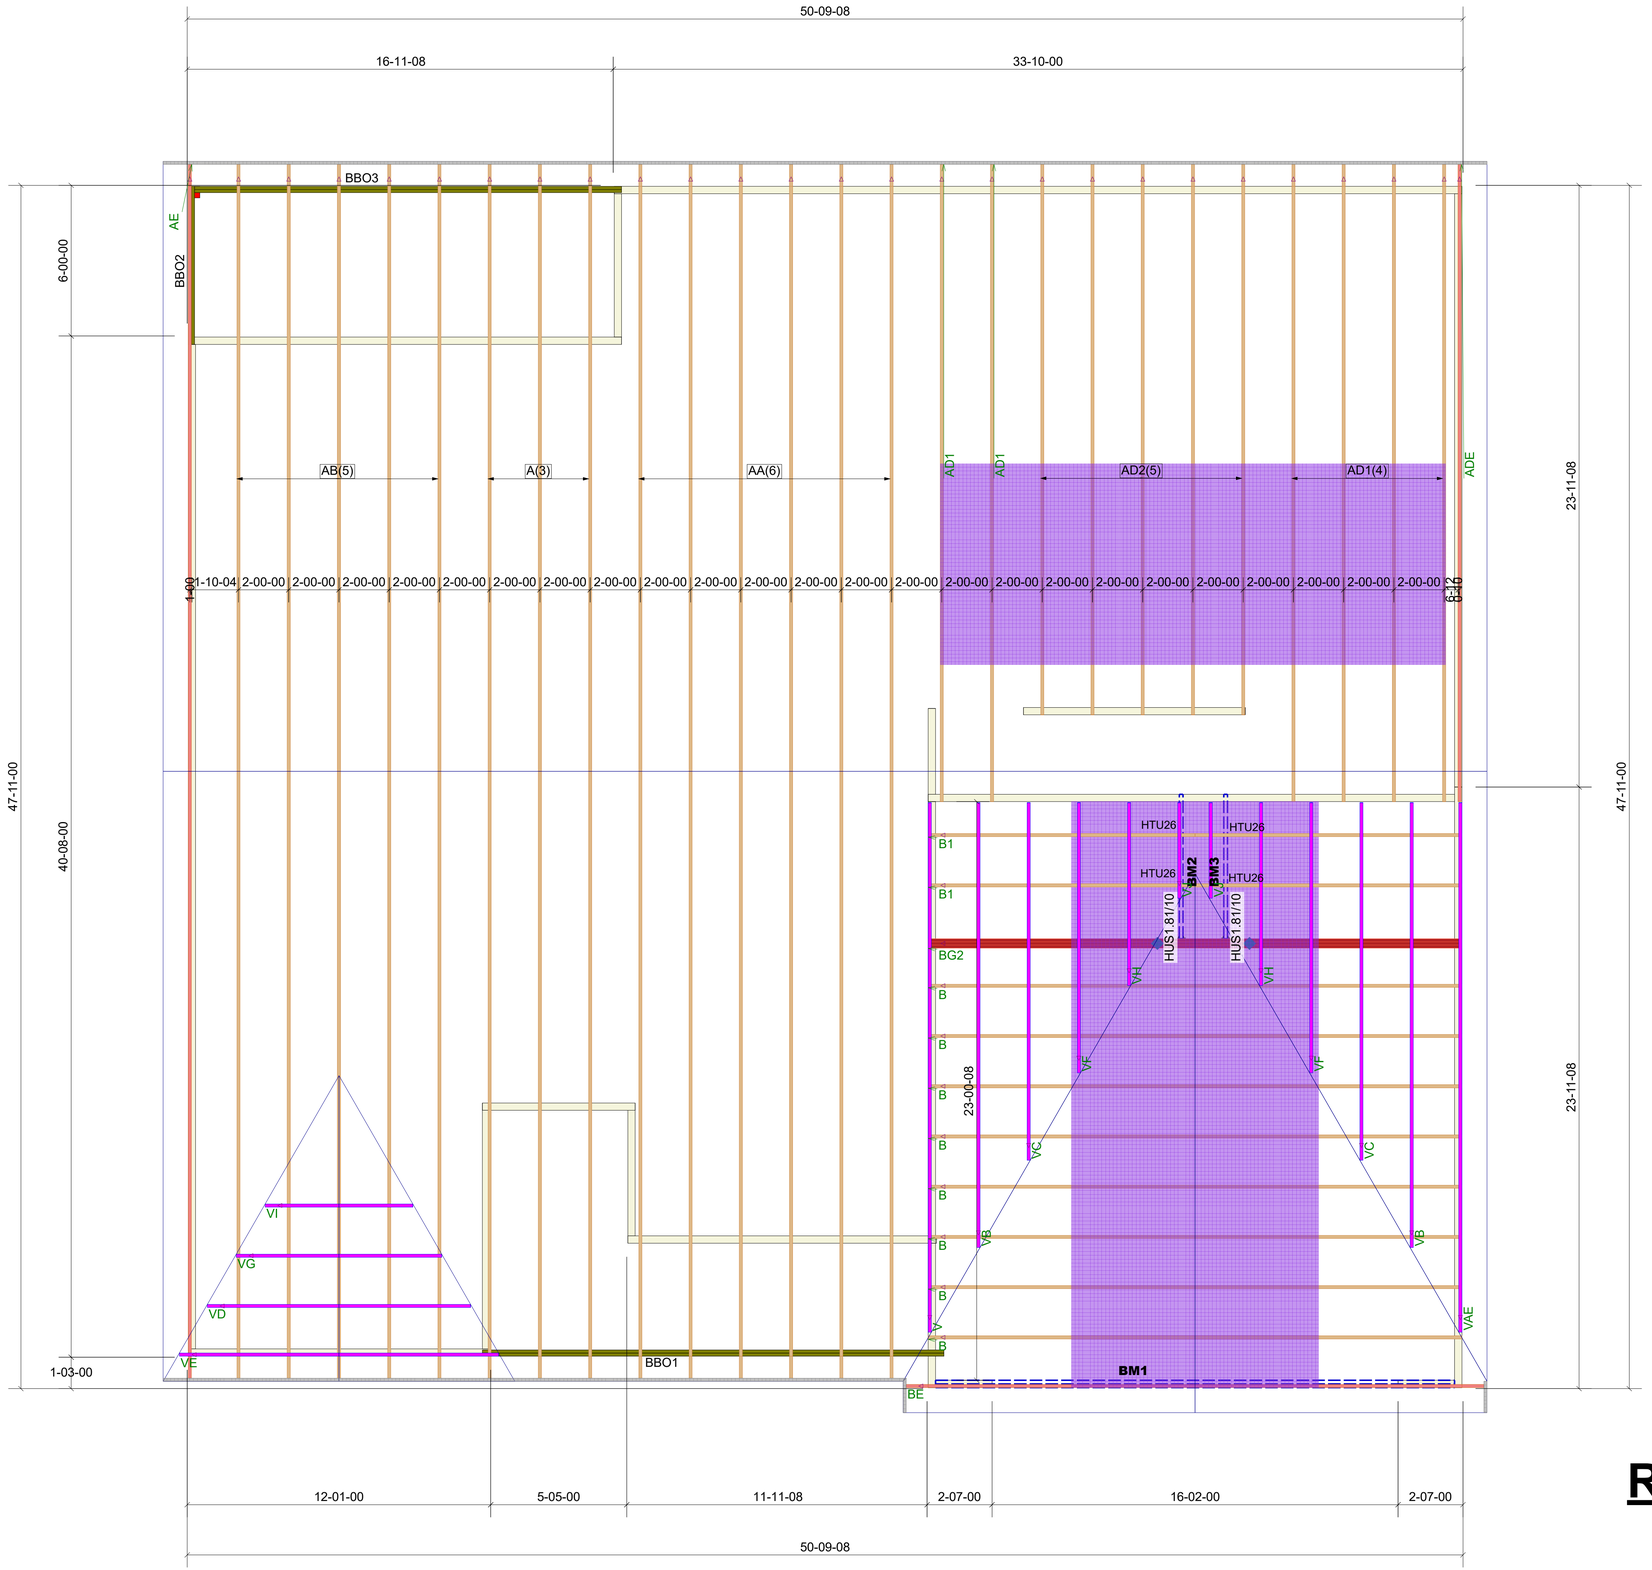


| Products | | | | | |
|---|---|---|---|---|---|
| PlotID | Length | Product | Plies | Net Qty | Fab Type |
| BM1 | 22-00-00 | 2.0 RigidLam DF LVL 1-3/4 x 9-1/4 | 2 | 2 | FF |
| BM2 | 6-00-00 | 2.0 RigidLam DF LVL 1-3/4 x 9-1/4 | 1 | 1 | FF |
| BM3 | 6-00-00 | 2.0 RigidLam DF LVL 1-3/4 x 9-1/4 | 1 | 1 | FF |

| Truss Connector Total List | | |
|---|---|---|
| Manuf | Product | Qty |
| Simpson | One H2.5A | 75 |
| Simpson | HTU26* | 4 |

| Connector Summary | | |
|---|---|---|
| Qty | Manuf | Product |
| 2 | Simpson | HUS1.81/10 |

# ROOF TRUSS FRAMING

DRAWING SCALE : NTS

Kempsville Building Materials
A Division of the Carter Lumber Company

LAMCO

2 Fair ridge Farms

ROOF TRUSS PLACEMENT PLAN

| REVISIONS | |
|---|---|
| DATE | BY |
| 9/13/21 | MF |

PROJECT NUMBER
21110102

SHEET NUMBER
1 / 1