Stem Wall Slab

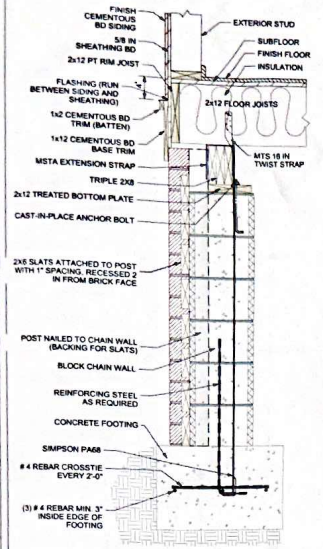

PIER FOUNDATION DETAIL
@ EXT. WALL W/
BRICK SURROUND & SLATTING
SCALE: 1"=1'-0"

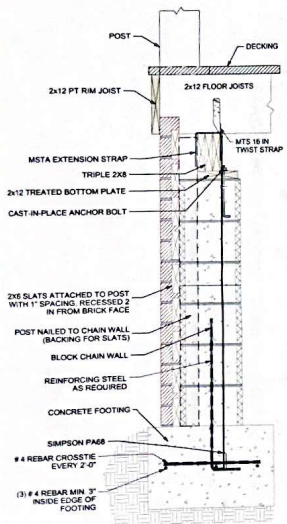

PIER FOUNDATION DETAIL
@ EXT. OF PORCHES
SCALE: 1"=1'-0"

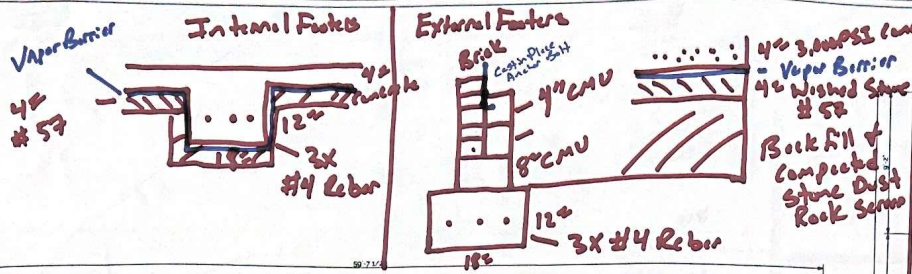

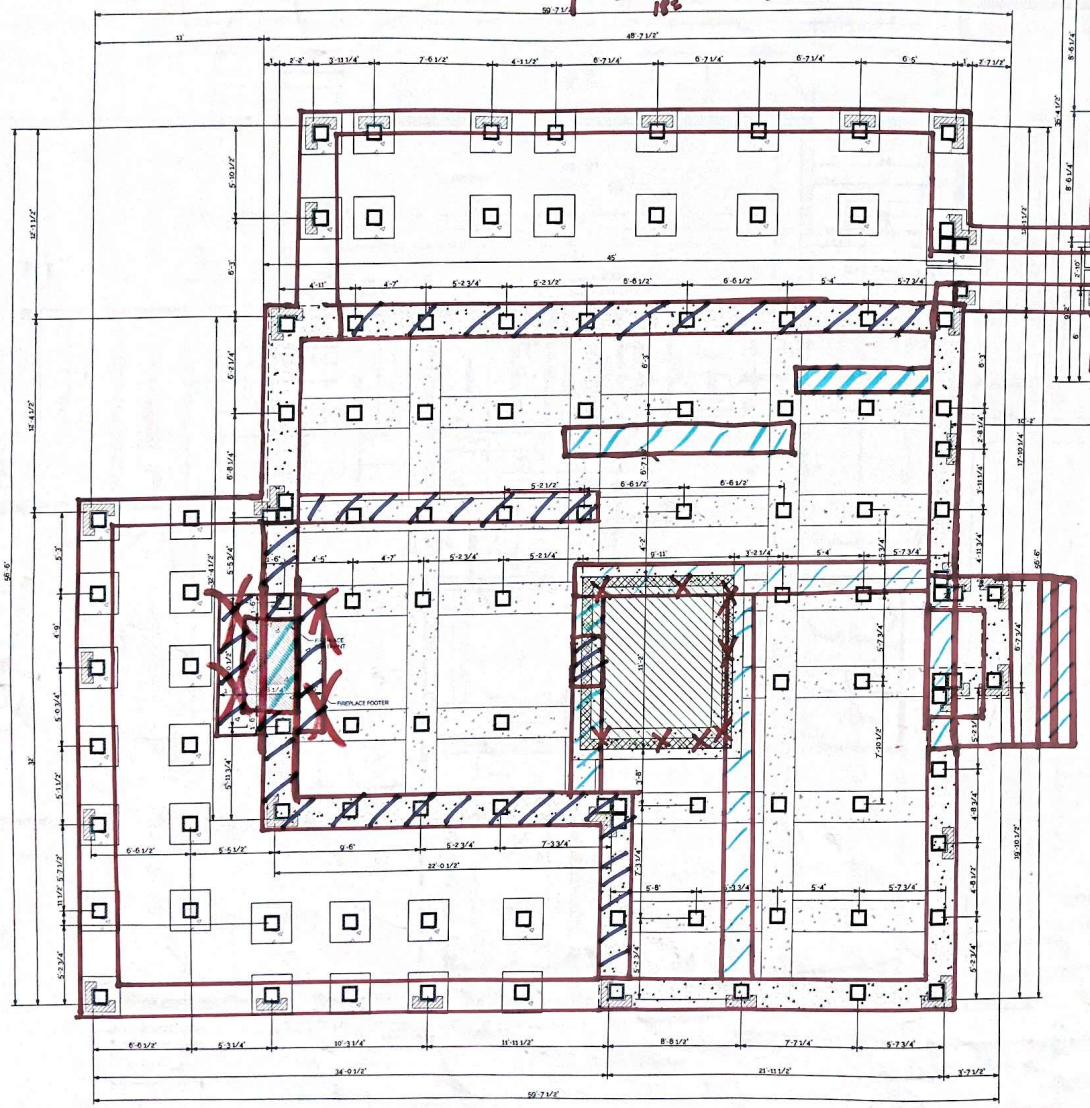

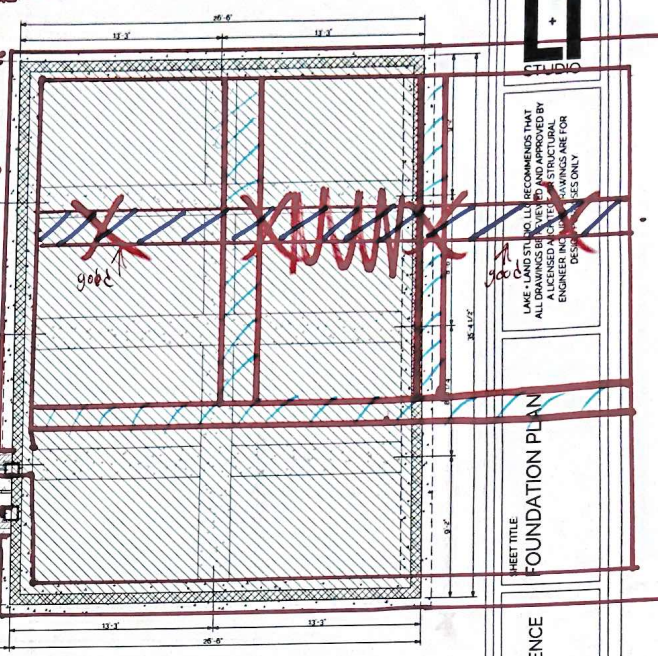

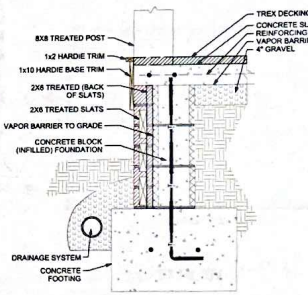

PORCH FOUNDATION DETAIL
(print at 1"=1')

FOUNDATION PLAN

FOUNDATION LEGEND

	2'-0" WIDE (16" THICK) CONTINOUS FOOTER TO RUN AROUND THE ENTIRE EXTENOR OF ALL HEATED AND COOLED SPACES. ALSO INCLUDING FOOTPRINT OF GARAGE.
	2'-0" WIDE (12" THICK) INTERIOR FOOTER.
	2'-0" SQUARE (16" THICK) SPREAD FOOTER.
	SLAB FOUNDATION EXTENTS
	8" CONCRETE BLOCK CHAIR WALL

	12X12X8 CONCRETE BLOCK, APPLIED TO ALL CORNER TRANSITIONS IN THE FOOTPRINT OF THE HOUSE. CONCRETE BLOCK WILL BE WRAPPED IN RECLAIMED BRICK W/ 2X8 SLATTING IN BETWEEN.
	12X12X8 CONCRETE BLOCK, CONCRETE BLOCK WILL BE WRAPPED IN RECLAIMED BRICK W/ 2X8 SLATTING IN BETWEEN.
	12X12X8 CONCRETE BLOCK APPLIED TO ALL INSIDE CORNER TRANSITIONS IN THE FOOTPRINT OF THE HOUSE. CONCRETE BLOCK WILL BE WRAPPED IN RECLAIMED BRICK W/ 2X8 SLATTING IN BETWEEN.

STUDIO

LAKE + LAND STUDIO RECOMMENDS THAT ALL PLANS BE REVIEWED BY A LICENSED ARCHITECT OR STRUCTURAL ENGINEER. INCLUDED DRAWINGS ARE FOR DESIGN USES ONLY.

SHEET TITLE: FOUNDATION PLAN

PROJECT DESCRIPTION:
SILVER CREEK RESIDENCE
PIER FOUNDATION

DRAWINGS PROVIDED BY:
LAKE + LAND STUDIO
16 Bellegrass Blvd
Hattiesburg MS 39402
601 336 8114

DATE: 10/25/2023

SCALE: 1/4"=1'-0"

SHEET: A-101