Harnett County Department of Public Health

PERMIT # SFD 24103-0100

Operation Permit

☑ New Installation ☑ Septic Tank ☑ Nitrification Line ☐ Repair ☐ Expansion

PROPERTY LOCATION: 311 Hook Dr, Fuquay

Name: (owner) Triple A Homes SUBDIVISION Cotton Farms LOT # 18

System Installer: J. Adcock Septic

Basement with plumbing: ☐ Garage ☑ Number of Bedrooms 3

Type of Water Supply: ☐ Community ☑ Public ☐ Well Distance from well _____ feet

System Type: 25% Reduction System Type III(g) EZ-Flow Types V and VI Systems expire in 5 years.

(In accordance with Table V a) Owner must contact Health Department 6 months prior to expiration for permit renewal.

This system has been installed in compliance with applicable North Carolina General Statutes, Rules for Sewage Treatment and Disposal, and all conditions of the Improvement Permit and Construction Authorization.

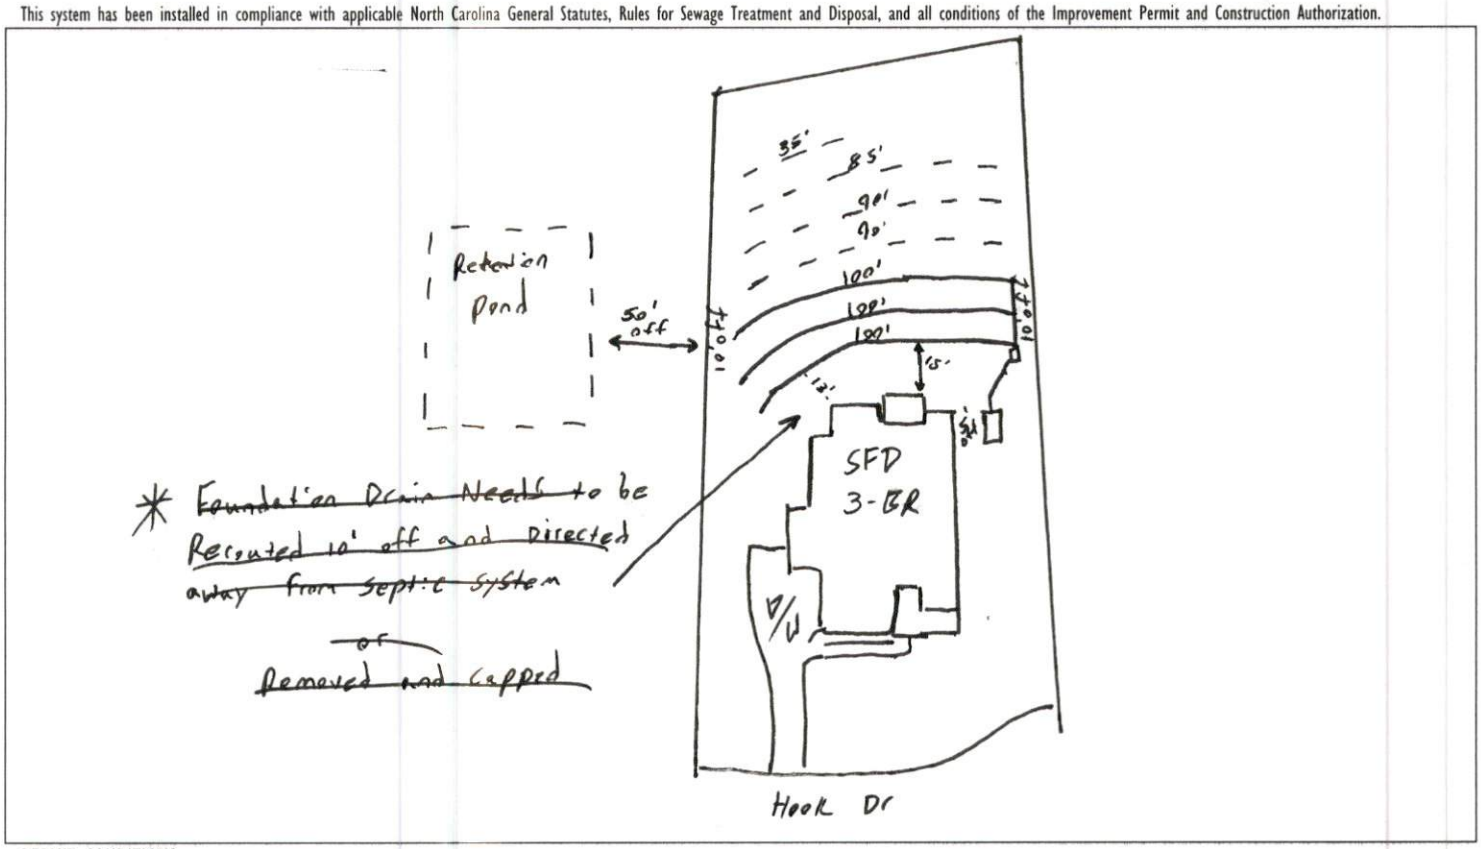

✱ ~~Foundation Drain Needs to be Rerouted 10' off and Directed away from Septic System~~ or ~~Removed and Capped~~

PERMIT CONDITIONS:

I. Performance: System shall perform in accordance with Rule .1961.

II. Monitoring: As required by Rule .1961.

III. Maintenance: As required by Rule .1961. Other: _____

Subsurface system operator required? Yes ☐ No ☐

If yes, see attached sheet for additional operation conditions, maintenance and reporting.

IV. Operation: _____

V. Other: _____

☐ _____ D-Box ☐ _____ Pump ☐ _____ Alarm ☐ _____ H2OLine ☐ _____ PWR Line

Following are the specifications for the sewage disposal system on the above captioned property.

Type of system: ☐ Conventional ☑ Other Type III(g) EZ-Flow Septic Tank: 1,000 gallons Pump Tank: — gallons

Subsurface Drainage Field: No. of ditches 3; exact length of each ditch 100' feet; width of ditches 3' feet; depth of ditches 18"-24" inches

French Drain Required: _____ Linear feet

Authorized State Agent [signature] REHS Date 10-11-24