**ENGINEERING BY**
**TRENCO**
A MiTek Affiliate

Trenco
818 Soundside Rd
Edenton, NC 27932

Re: J0424-1916
    Lot 4 Overhills Creek

The truss drawing(s) referenced below have been prepared by Truss Engineering Co. under my direct supervision based on the parameters provided by   Comtech, Inc - Fayetteville.

Pages or sheets covered by this seal:  I66530205  thru  I66530205

My license renewal date for the state of North Carolina is   December 31, 2024.

North Carolina COA: C-0844



NORTH CAROLINA
PROFESSIONAL
SEAL
036322
ERIC A. GILBERT
ENGINEER

June 27,2024

Gilbert, Eric

**IMPORTANT NOTE:** The seal on these truss component designs is a certification that the engineer named is licensed in the jurisdiction(s) identified and that the designs comply with ANSI/TPI 1.  These designs are based upon parameters shown (e.g., loads, supports, dimensions, shapes and design codes), which were given to MiTek or TRENCO.   Any project specific information included is for MiTek's or TRENCO's customers file reference purpose only, and was not taken into account in the preparation of these designs.  MiTek or TRENCO has not independently verified the applicability of the design parameters or the designs for any particular building.  Before use, the building designer should verify applicability of design parameters and properly incorporate these designs into the overall building design per ANSI/TPI 1, Chapter 2.
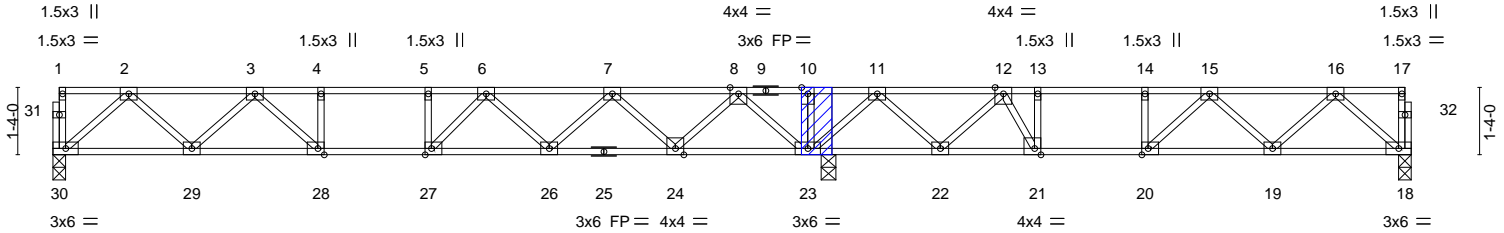
0-1-8

1-3-0    2-0-0    1-1-0    0-7-7    2-0-0    1-2-9    0-1-8
Scale = 1:45.7

REPAIR: MOVE BEARING AT JOINT 23, UP TO 5" TO THE RIGHT.



APPLY 2 X 8 X 16" SPF/DF/SP NO.2 SCAB TO EACH FACE OF TRUSS
AS SHOWN. ATTACH WITH (1 ROW) OF (0.131"X3") NAILS
SPACED 3" ON CENTER IN ALL ALIGNING MEMBERS,
AND 3 NAILS INTO EACH CHORD FROM EACH FACE.

21-6-15

| 5-4-8 | 6-4-8 | 7-4-8 | 14-11-8 | 15-6-3 | 19-6-15 | 20-6-15 | 26-11-0 |
| 5-4-8 | 1-0-0 | 1-0-0 | 7-7-0 | 0-6-11 | 4-0-12 | 1-0-0 | 1-0-0 | 5-4-1 |

Plate Offsets (X,Y)--    [20:0-1-8,Edge], [21:0-1-8,Edge], [27:0-1-8,Edge], [28:0-1-8,Edge]

| LOADING (psf) | | SPACING- | 2-0-0 | CSI. | | DEFL. | in | (loc) | l/defl | L/d | PLATES | GRIP |
|---|---|---|---|---|---|---|---|---|---|---|---|---|
| TCLL | 40.0 | Plate Grip DOL | 1.00 | TC | 0.82 | Vert(LL) | -0.11 | 26-27 | >999 | 480 | MT20 | 244/190 |
| TCDL | 10.0 | Lumber DOL | 1.00 | BC | 0.57 | Vert(CT) | -0.14 | 26-27 | >999 | 360 | | |
| BCLL | 0.0 | Rep Stress Incr | YES | WB | 0.46 | Horz(CT) | 0.03 | 18 | n/a | n/a | | |
| BCDL | 5.0 | Code IRC2018/TPI2014 | | Matrix-S | | | | | | | Weight: 139 lb | FT = 20%F, 11%E |

**LUMBER-**
TOP CHORD    2x4 SP No.1(flat)
BOT CHORD    2x4 SP No.1(flat)
WEBS         2x4 SP No.3(flat)

**BRACING-**
TOP CHORD    Structural wood sheathing directly applied or 6-0-0 oc purlins,
             except end verticals.
BOT CHORD    Rigid ceiling directly applied or 6-0-0 oc bracing.

**REACTIONS.**    (size)    30=0-3-0, 23=0-3-8, 18=0-3-0
                  Max Grav  30=719(LC 10), 23=1721(LC 1), 18=581(LC 4)

**FORCES.**    (lb) - Max. Comp./Max. Ten. - All forces 250 (lb) or less except when shown.
TOP CHORD    2-3=-1228/0, 3-4=-1937/0, 4-5=-1937/0, 5-6=-1937/0, 6-7=-1512/0, 7-8=-514/112,
             8-10=0/1465, 10-11=0/1465, 11-12=-580/606, 12-13=-1238/168, 13-14=-1238/168,
             14-15=-1238/168, 15-16=-945/0
BOT CHORD    29-30=0/768, 28-29=0/1666, 27-28=0/1937, 26-27=0/1835, 24-26=0/1151, 23-24=-480/0,
             22-23=-828/140, 21-22=-361/1032, 20-21=-168/1238, 19-20=0/1223, 18-19=0/614
WEBS         13-21=-517/0, 2-30=-1021/0, 2-29=0/639, 3-29=-610/0, 3-28=0/459, 8-23=-1311/0,
             8-24=0/956, 7-24=-928/0, 7-26=0/541, 6-26=-501/0, 6-27=0/440, 11-23=-1095/0,
             11-22=0/716, 12-22=-772/0, 12-21=0/782, 16-18=-815/0, 16-19=0/460, 15-19=-387/72,
             15-20=-286/20

**NOTES-**
1) Unbalanced floor live loads have been considered for this design.
2) All plates are 3x4 MT20 unless otherwise indicated.
3) Plates checked for a plus or minus 1 degree rotation about its center.
4) This truss is designed in accordance with the 2018 International Residential Code sections R502.11.1 and R802.10.2 and
   referenced standard ANSI/TPI 1.
5) Recommend 2x6 strongbacks, on edge, spaced at 10-0-0 oc and fastened to each truss with 3-10d (0.131" X 3") nails.
   Strongbacks to be attached to walls at their outer ends or restrained by other means.
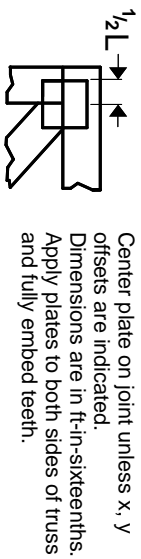6) CAUTION, Do not erect truss backwards.



June 27,2024

ENGINEERING BY
**TRENCO**
A MiTek Affiliate

818 Soundside Road
Edenton, NC 27932

# Symbols

## PLATE LOCATION AND ORIENTATION

Center plate on joint unless x, y offsets are indicated.
Dimensions are in ft-in-sixteenths.
Apply plates to both sides of truss and fully embed teeth.

For 4 x 2 orientation, locate plates 0- ¹⁄₁₆" from outside edge of truss.

This symbol indicates the required direction of slots in connector plates.

\* Plate location details available in MiTek software or upon request.
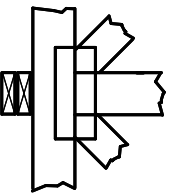
## PLATE SIZE

### 4 X 4

The first dimension is the plate width measured perpendicular to slots. Second dimension is the length parallel to slots.

## LATERAL BRACING LOCATION

Indicated by symbol shown and/or by text in the bracing section of the output. Use T or I bracing if indicated.

## BEARING

Indicates location where bearings (supports) occur. Icons vary but reaction section indicates joint number/letter where bearings occur. Min size shown is for crushing only.
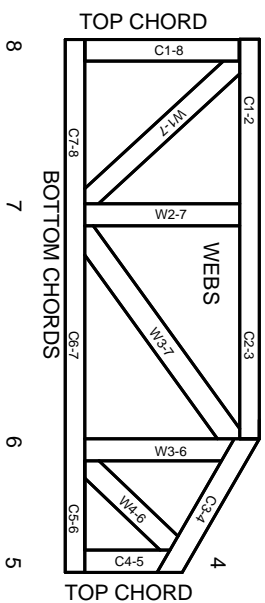
## Industry Standards:

**ANSI/TPI1:**
National Design Specification for Metal Plate Connected Wood Truss Construction.

**DSB-22:**
Design Standard for Bracing.

**BCSI:**
Building Component Safety Information, Guide to Good Practice for Handling, Installing, Restraining & Bracing of Metal Plate Connected Wood Trusses.

---

# Numbering System

6-4-8  **dimensions shown in ft-in-sixteenths**
(Drawings not to scale)

TOP CHORD

1    2    TOP CHORDS    3 typ.    Joint ID

C1-8    C1-2    W1-7    W2-7    WEBS    C2-3    C3-4    W4-6    C4-5

C7-8    BOTTOM CHORDS    C6-7    W3-7    W3-6    C5-6

8    7    6    5    4

TOP CHORD

**JOINTS ARE GENERALLY NUMBERED/LETTERED CLOCKWISE AROUND THE TRUSS STARTING AT THE JOINT FARTHEST TO THE LEFT.**

**CHORDS AND WEBS ARE IDENTIFIED BY END JOINT NUMBERS/LETTERS.**

## Product Code Approvals

ICC-ES Reports:

ESR-1988, ESR-2362, ESR-2685, ESR-3282
ESR-4722, ESL-1388

## Design General Notes

Trusses are designed for wind loads in the plane of the truss unless otherwise shown.

Lumber design values are in accordance with ANSI/TPI 1 section 6.3 These truss designs rely on lumber values established by others.

© 2023 MiTek® All Rights Reserved

**MiTek®**
ENGINEERING BY
**TRENCO**
A MiTek Affiliate

---

# ⚠ General Safety Notes

## Failure to Follow Could Cause Property Damage or Personal Injury

1. Additional stability bracing for truss system, e.g. diagonal or X-bracing, is always required. See BCSI.

2. Truss bracing must be designed by an engineer. For wide truss spacing, individual lateral braces themselves may require bracing, or alternative T or I bracing should be considered.

3. Never exceed the design loading shown and never stack materials on inadequately braced trusses.

4. Provide copies of this truss design to the building designer, erection supervisor, property owner and all other interested parties.

5. Cut members to bear tightly against each other.

6. Place plates on each face of truss at each joint and embed fully. Knots and wane at joint locations are regulated by ANSI/TPI 1.

7. Design assumes trusses will be suitably protected from the environment in accord with ANSI/TPI 1.

8. Unless otherwise noted, moisture content of lumber shall not exceed 19% at time of fabrication.

9. Unless expressly noted, this design is not applicable for use with fire retardant, preservative treated, or green lumber.

10. Camber is a non-structural consideration and is the responsibility of truss fabricator. General practice is to camber for dead load deflection.

11. Plate type, size, orientation and location dimensions indicated are minimum plating requirements.

12. Lumber used shall be of the species and size, and in all respects, equal to or better than that specified.

13. Top chords must be sheathed or purlins provided at spacing indicated on design.

14. Bottom chords require lateral bracing at 10 ft. spacing, or less, if no ceiling is installed, unless otherwise noted.

15. Connections not shown are the responsibility of others.

16. Do not cut or alter truss member or plate without prior approval of an engineer.

17. Install and load vertically unless indicated otherwise.

18. Use of green or treated lumber may pose unacceptable environmental, health or performance risks. Consult with project engineer before use.

19. Review all portions of this design (front, back, words and pictures) before use. Reviewing pictures alone is not sufficient.

20. Design assumes manufacture in accordance with ANSI/TPI 1 Quality Criteria.

21. The design does not take into account any dynamic or other loads other than those expressly stated.