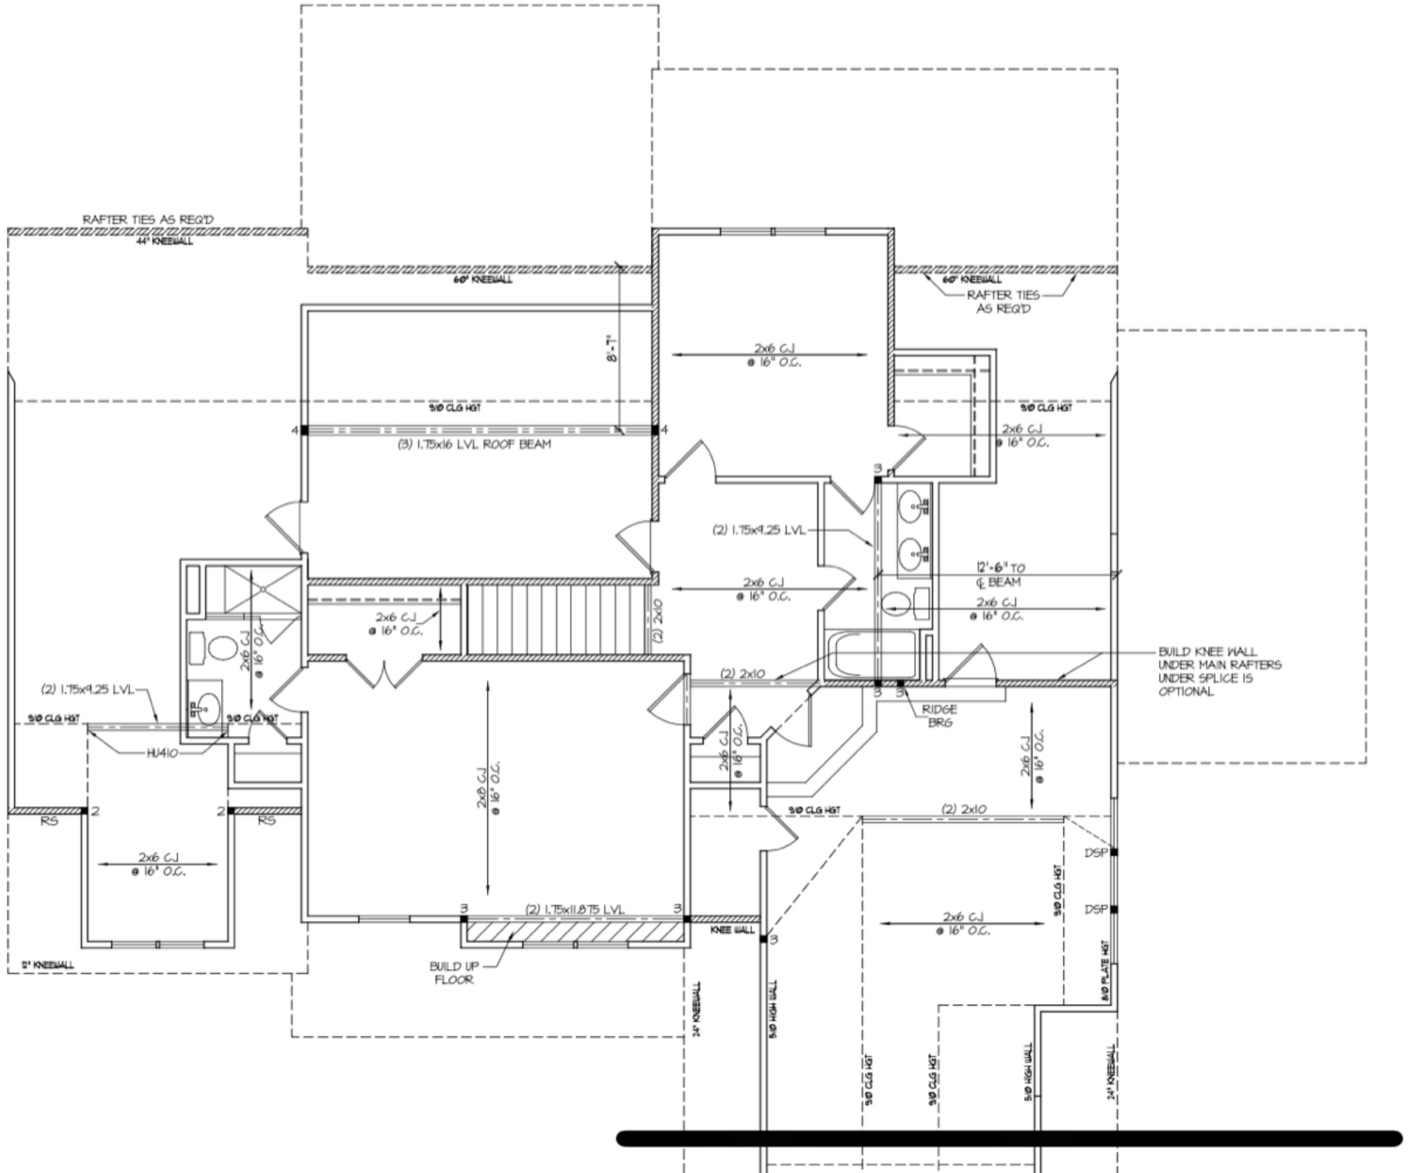

[redacted]

NORTH CAROLINA PROFESSIONAL SEAL 16073 1.3.25 ENGINEER JAMES H. HERMAN

PROJECT # 22-1479 (311SR)

Engineers seal applies only to structural components on this document.
Seal does not include construction means, methods, techniques, sequences, procedures or safety precautions.
Any deviations or discrepancies on plans are to be brought to the immediate attention of Southern Engineers. Failure to do so will void Southern Engineer's liability.
Seal is valid for projects permitted one year from date of seal.
Use of these plans constitutes approval of terms & conditions as defined in the customer agreement.

Southern Engineers, P.A.
3716 Benson Drive, Raleigh, NC 27609
Phone: (919) 878-1617
License: C-4772
www.southernengineers.com

DYNAMIC DESIGN GROUP

ckson - Garage Right
311, Serenity
Varina, NC - Harnett County

ICG HOMES