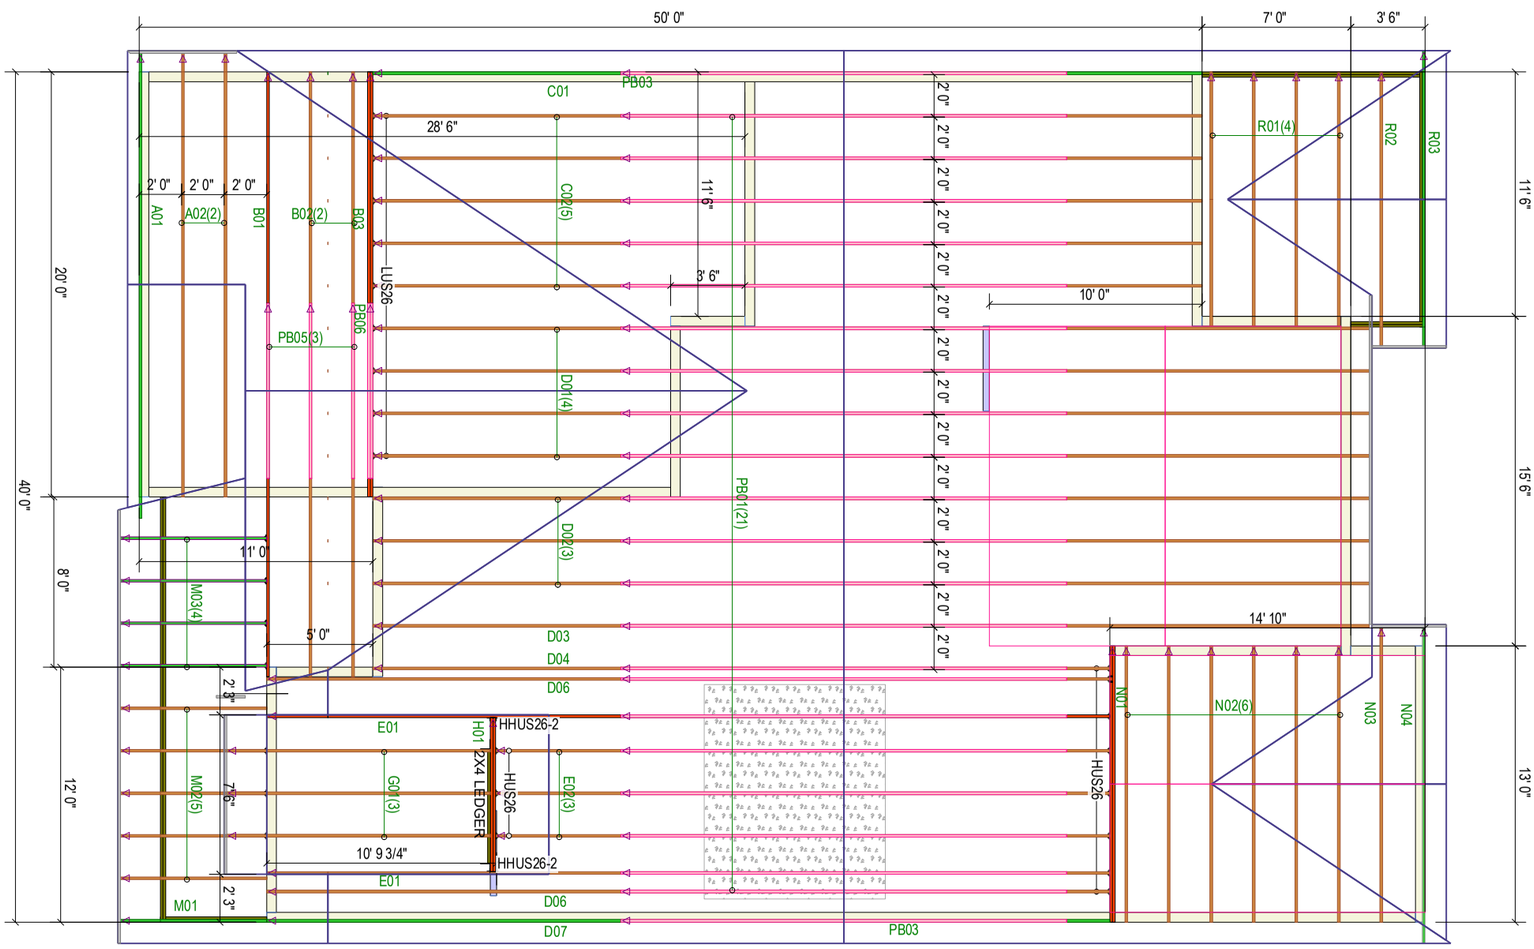

Truss Connector Total List		
Manuf	Product	Qty
Simpson	HHUS26-2	2
Simpson	HUS26	11
Simpson	LUS26	9

THIS IS A TRUSS PLACEMENT DIAGRAM ONLY

These trusses are designed as individual building components to be incorporated into the building design at the specification of the building designer. See individual design sheets for each truss design identified on the placement drawing. The building designer is responsible for temporary and permanent bracing of the roof and floor system and for the overall structure. The design of the truss support structure including headers, beams, walls, and columns is the responsibility of the building designer. For general guidance regarding bracing, consult "Bracing of Wood Trusses" available from the Truss Plate Institute, 583 D'Onifrio Drive; Madison, WI 53179.

SHOP DRAWING APPROVAL

THIS LAYOUT IS THE SOLE SOURCE FOR FABRICATION OF TRUSSES AND VOIDS ALL PREVIOUS ARCHITECTURAL OR OTHER TRUSS LAYOUTS. REVIEW AND APPROVAL OF THIS LAYOUT MUST BE RECEIVED BEFORE ANY TRUSSES WILL BE BUILT. VERIFY ALL CONDITIONS TO INSURE AGAINST CHANGES THAT WILL RESULT IN EXTRA CHARGES TO YOU.

REVIEWED BY: APPROVED BY: DATE:

Job #: Q2402245-ROOF	Plan:	
Customer: TWO MORE HOMES	Date: 10/10/2024	
Site Address: LOT 1	Sales Rep: RW	ROOF DATA
City, ST, ZIP: ORIENTAL, NC	Designer: TW	Roof Area: 3197.38 SF

QUALITY AUDITED by:
IBC 1704.2 IBC 2303.4
ANSI/TPI 1-2002 ANSI/TPI 1-2007 ANSI/TPI 1-2014
CAROLINA STRUCTURAL SYSTEMS, LLC
Star, NC Plant E30-437
910-491-9004

Carolina Structural Systems
Roof Trusses • Floor Trusses • EWP
Carolina Structural Systems
P.O. Box 157, Ether, NC 27247
225 Frame Shop Rd., Star, NC 27356
910-491-9004