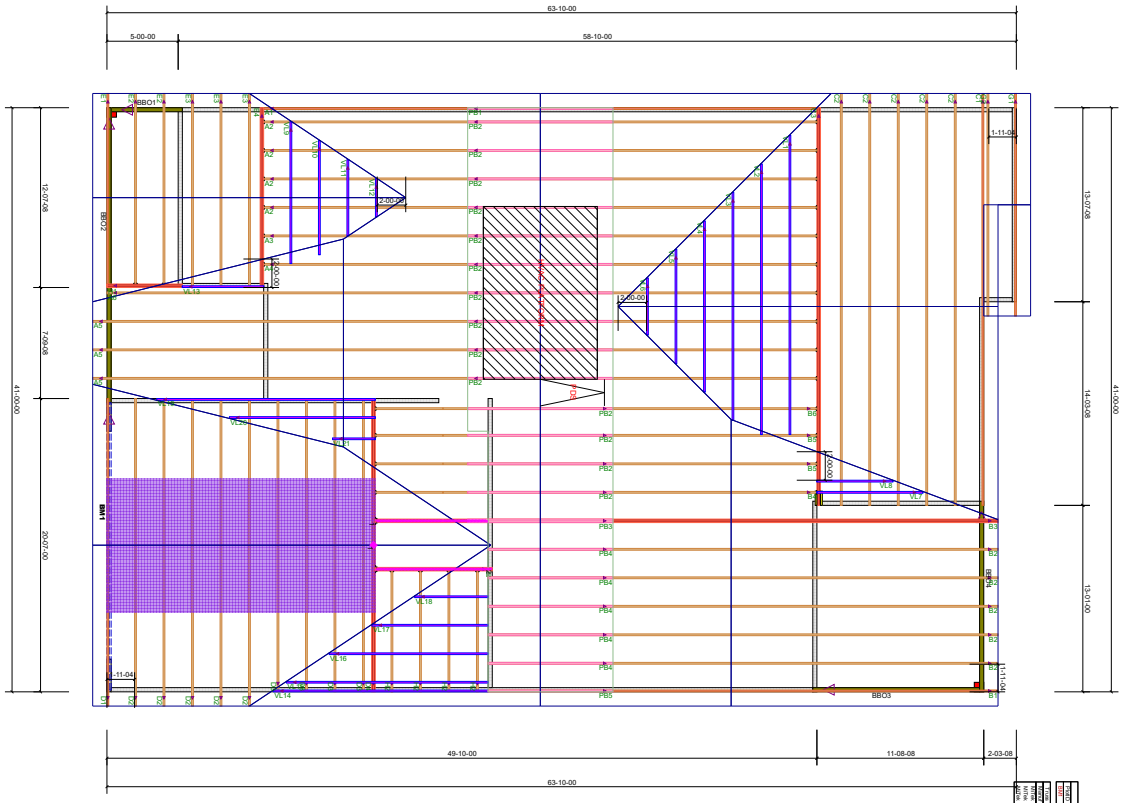

ROOF TRUSS FRAMING

DRAWING SCALE : NTS

PROJECT NUMBER	22050129
SHEET NUMBER	1 / 1

REVISIONS	DATE	BY
	5-23-22	TK

Blakely - Opt Bonus Room

ROOF TRUSS PLACEMENT PLAN

Kempsville Building Materials
A Division of the Carter Lumber Company