HOUSE	2034
GARAGE	606
FRONT PORCH	283
REAR PORCH	150

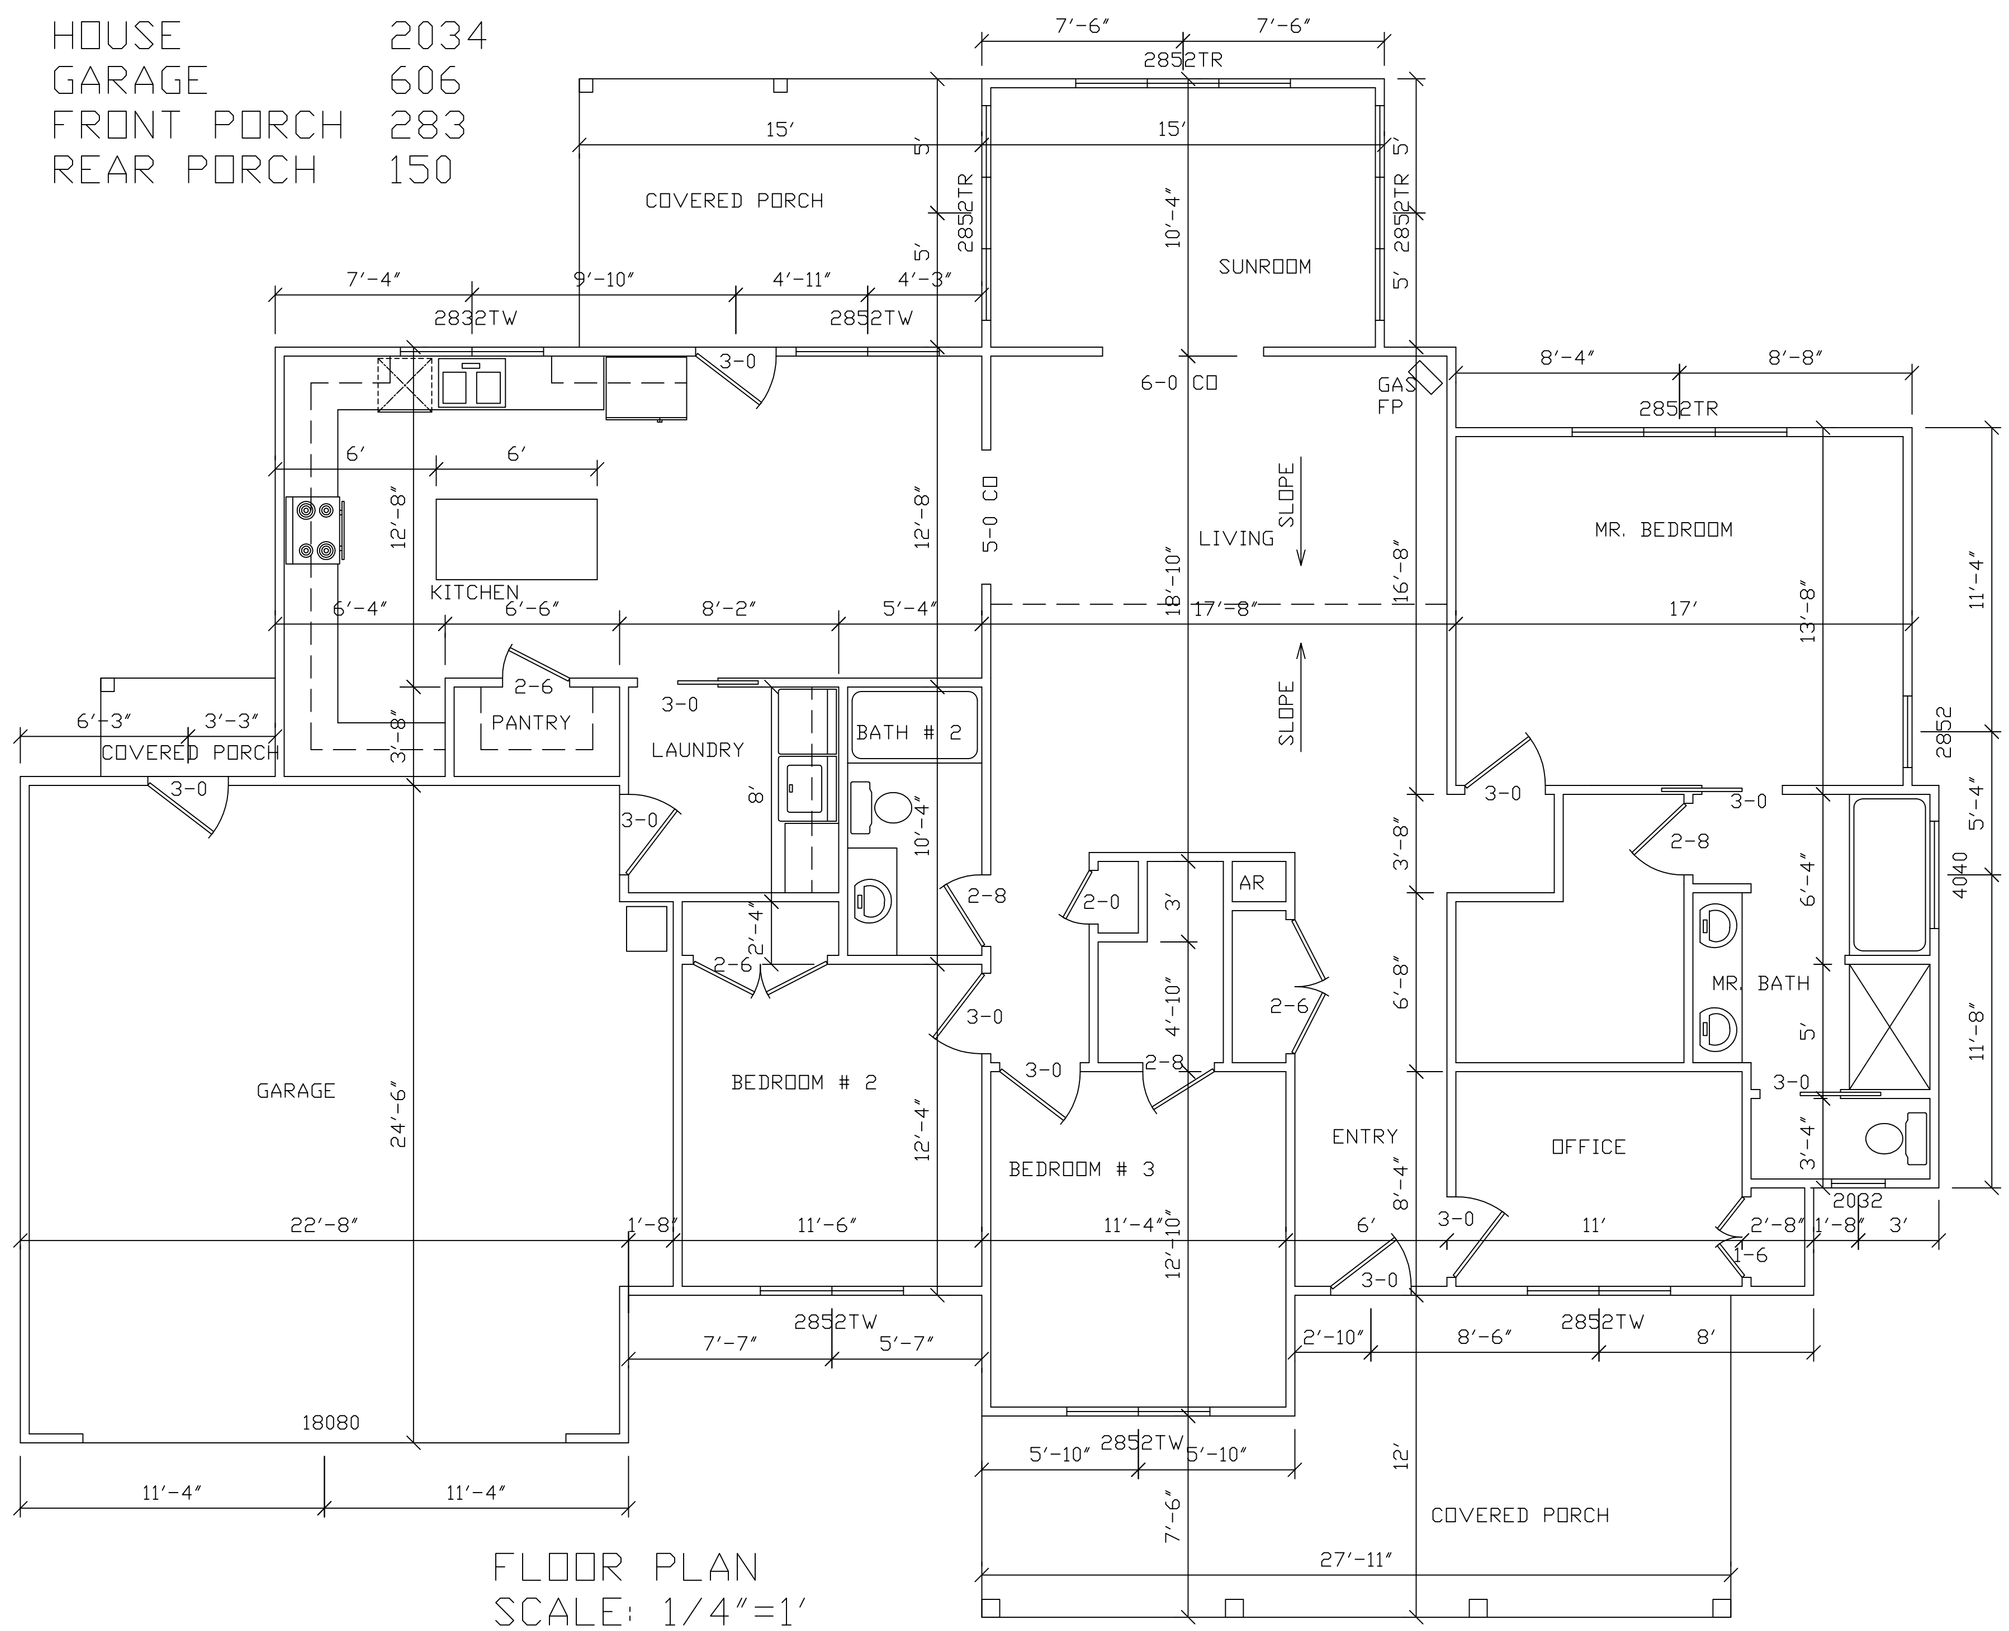

FLOOR PLAN
SCALE: 1/4"=1'