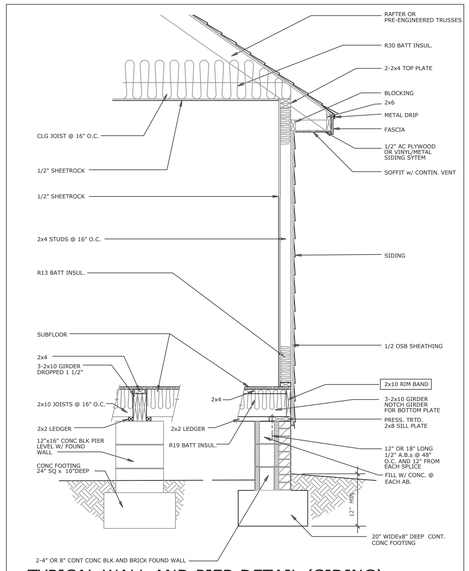

TYPICAL WALL AND PIER DETAIL (SIDING)

SCALE: 3/4" = 1'-0"

2x10 FLOOR JOIST SYSTEM- PIERS LEVEL W/ TOP OF FOUNDATION WALL

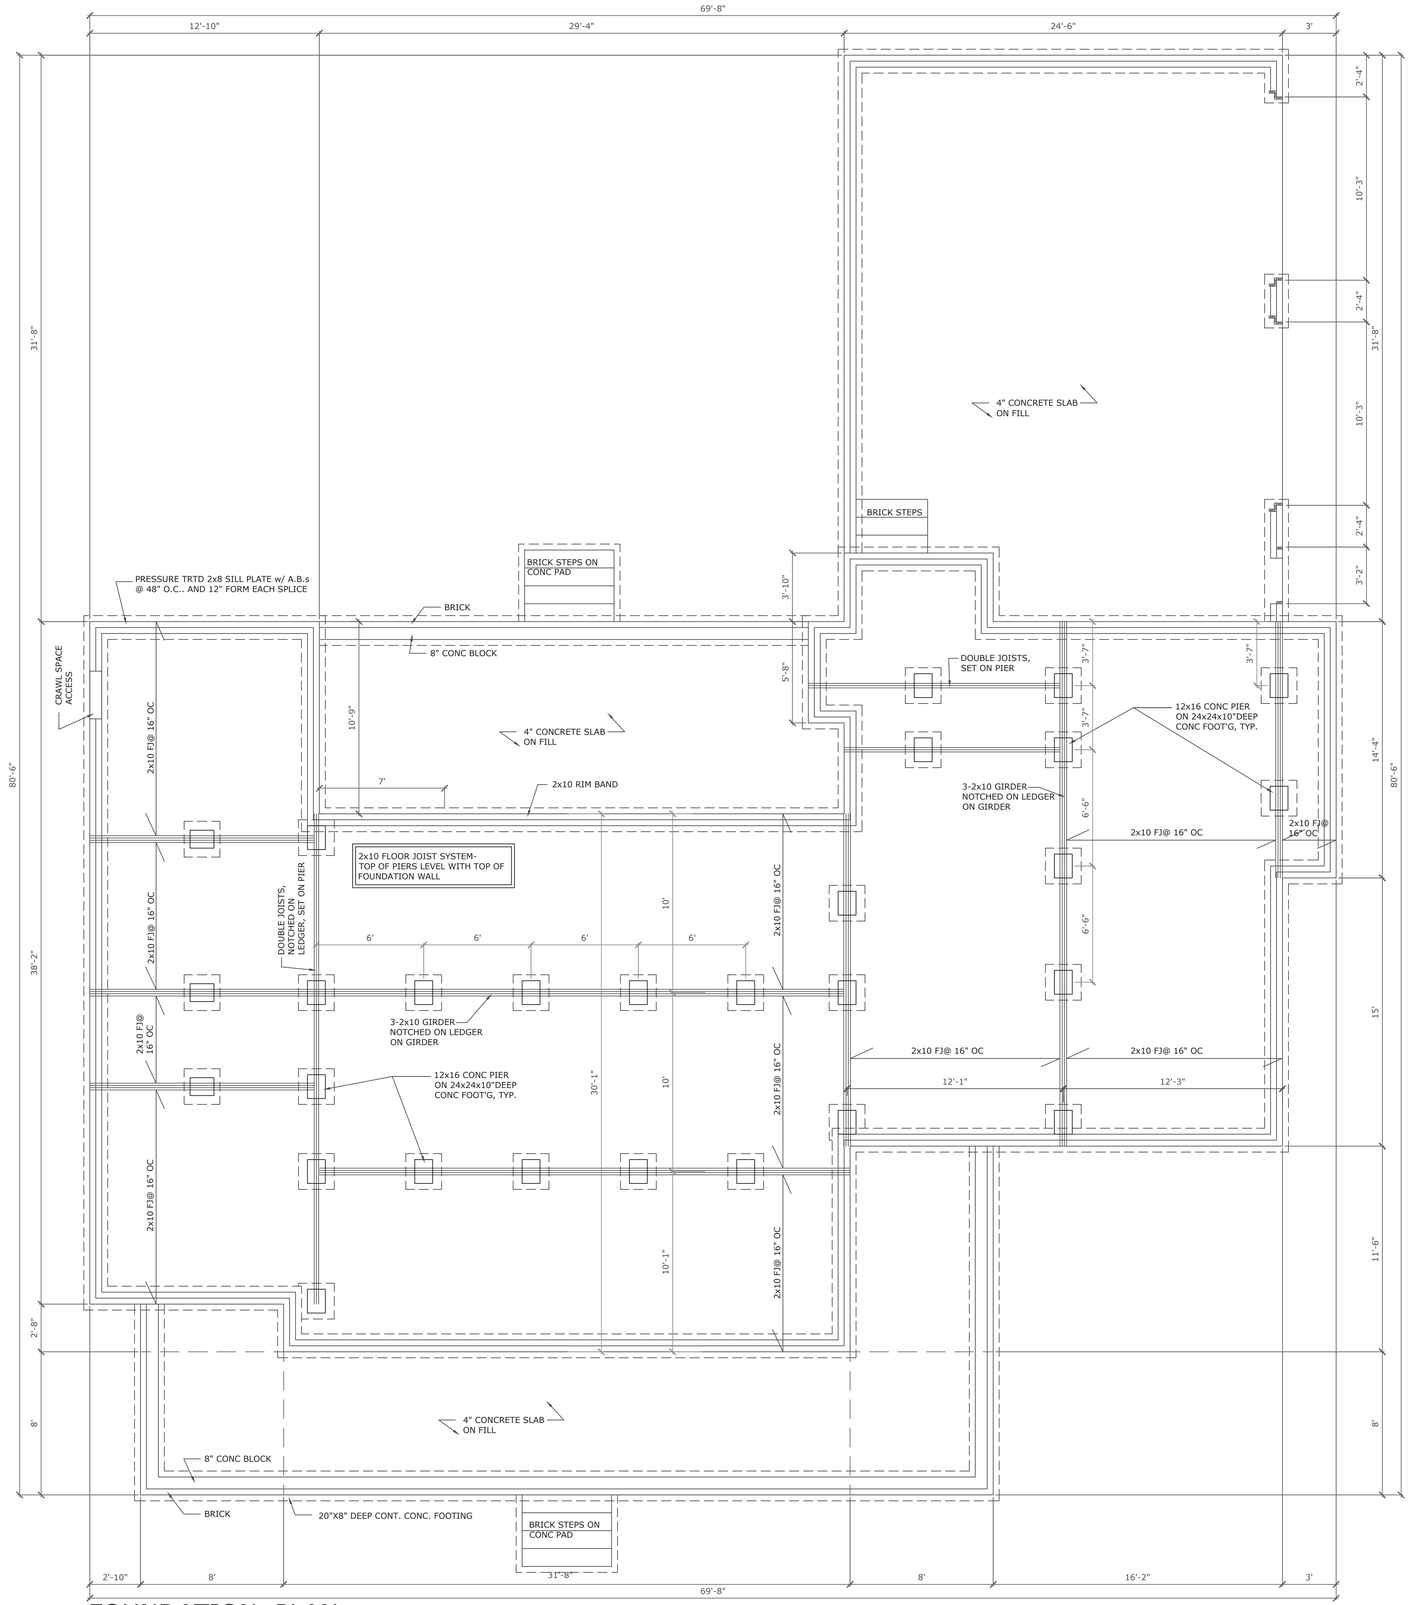

FOUNDATION PLAN

SCALE 1/4"=1'-0"

The Hensley

THE QUEST DEVELOPMENT COMPANY, INC.
BOX 2121 DUNN, NORTH CAROLINA 28335
910-567-6866 CELL: 910-591-8703
www.questbuilt.com

QDC
910-567-6866
www.questbuilt.com

Drawn by
David Rogers
861 Johnson Rd
Coats, NC
919-633-8367

JOB No: DKR25004

SHEET No: 3