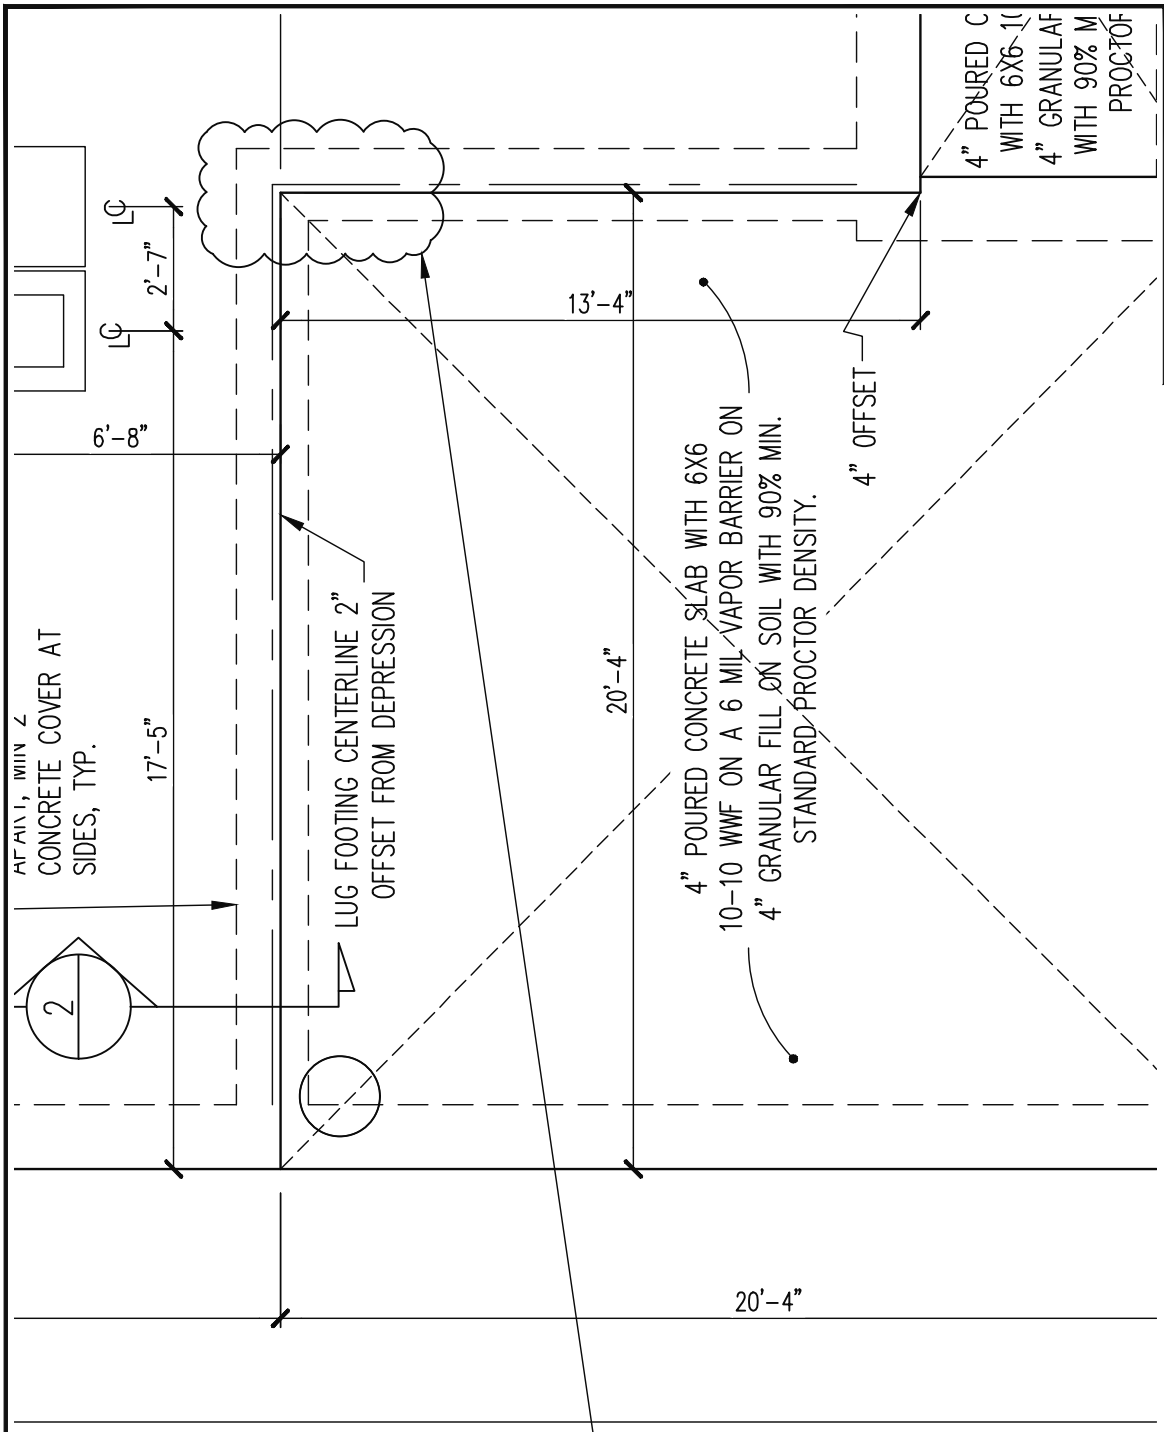

**LOAD BEARING STUDS HAVE ADEQUATE BEARING ON SILL PLATE ABOVE 3' SPAN OF FOUNDATION SKEWED INWARD UP TO 1-$\frac{1}{8}$" **

FOUNDATION PLAN
MONO SLAB OPTION

1/4" = 1'-0"

NORTH CAROLINA PROFESSIONAL SEAL 046794 ENGINEER NATHANIEL B. GRAY

Nathaniel B. Gray 5/20/2025

Lech Engineering ASSOCIATES, P.A.
STRUCTURAL ENGINEERS
License No. C-3870
318 W Millbrook Rd. Unit 201
Raleigh, North Carolina 27609
Phone (919) 844-1661

ADAMS HOMES

SCOPE: SKEWED FOUNDATION WALL

LOC: 10 KIPLING CREEK

REV #	REF PROJ #	DATE

ENG: NBG/WHF

DATE: 5/20/2025

PARENT: 24-18-664

PROJECT NO.: 25-75-545

SHEET NO.: SL1

1 of 1