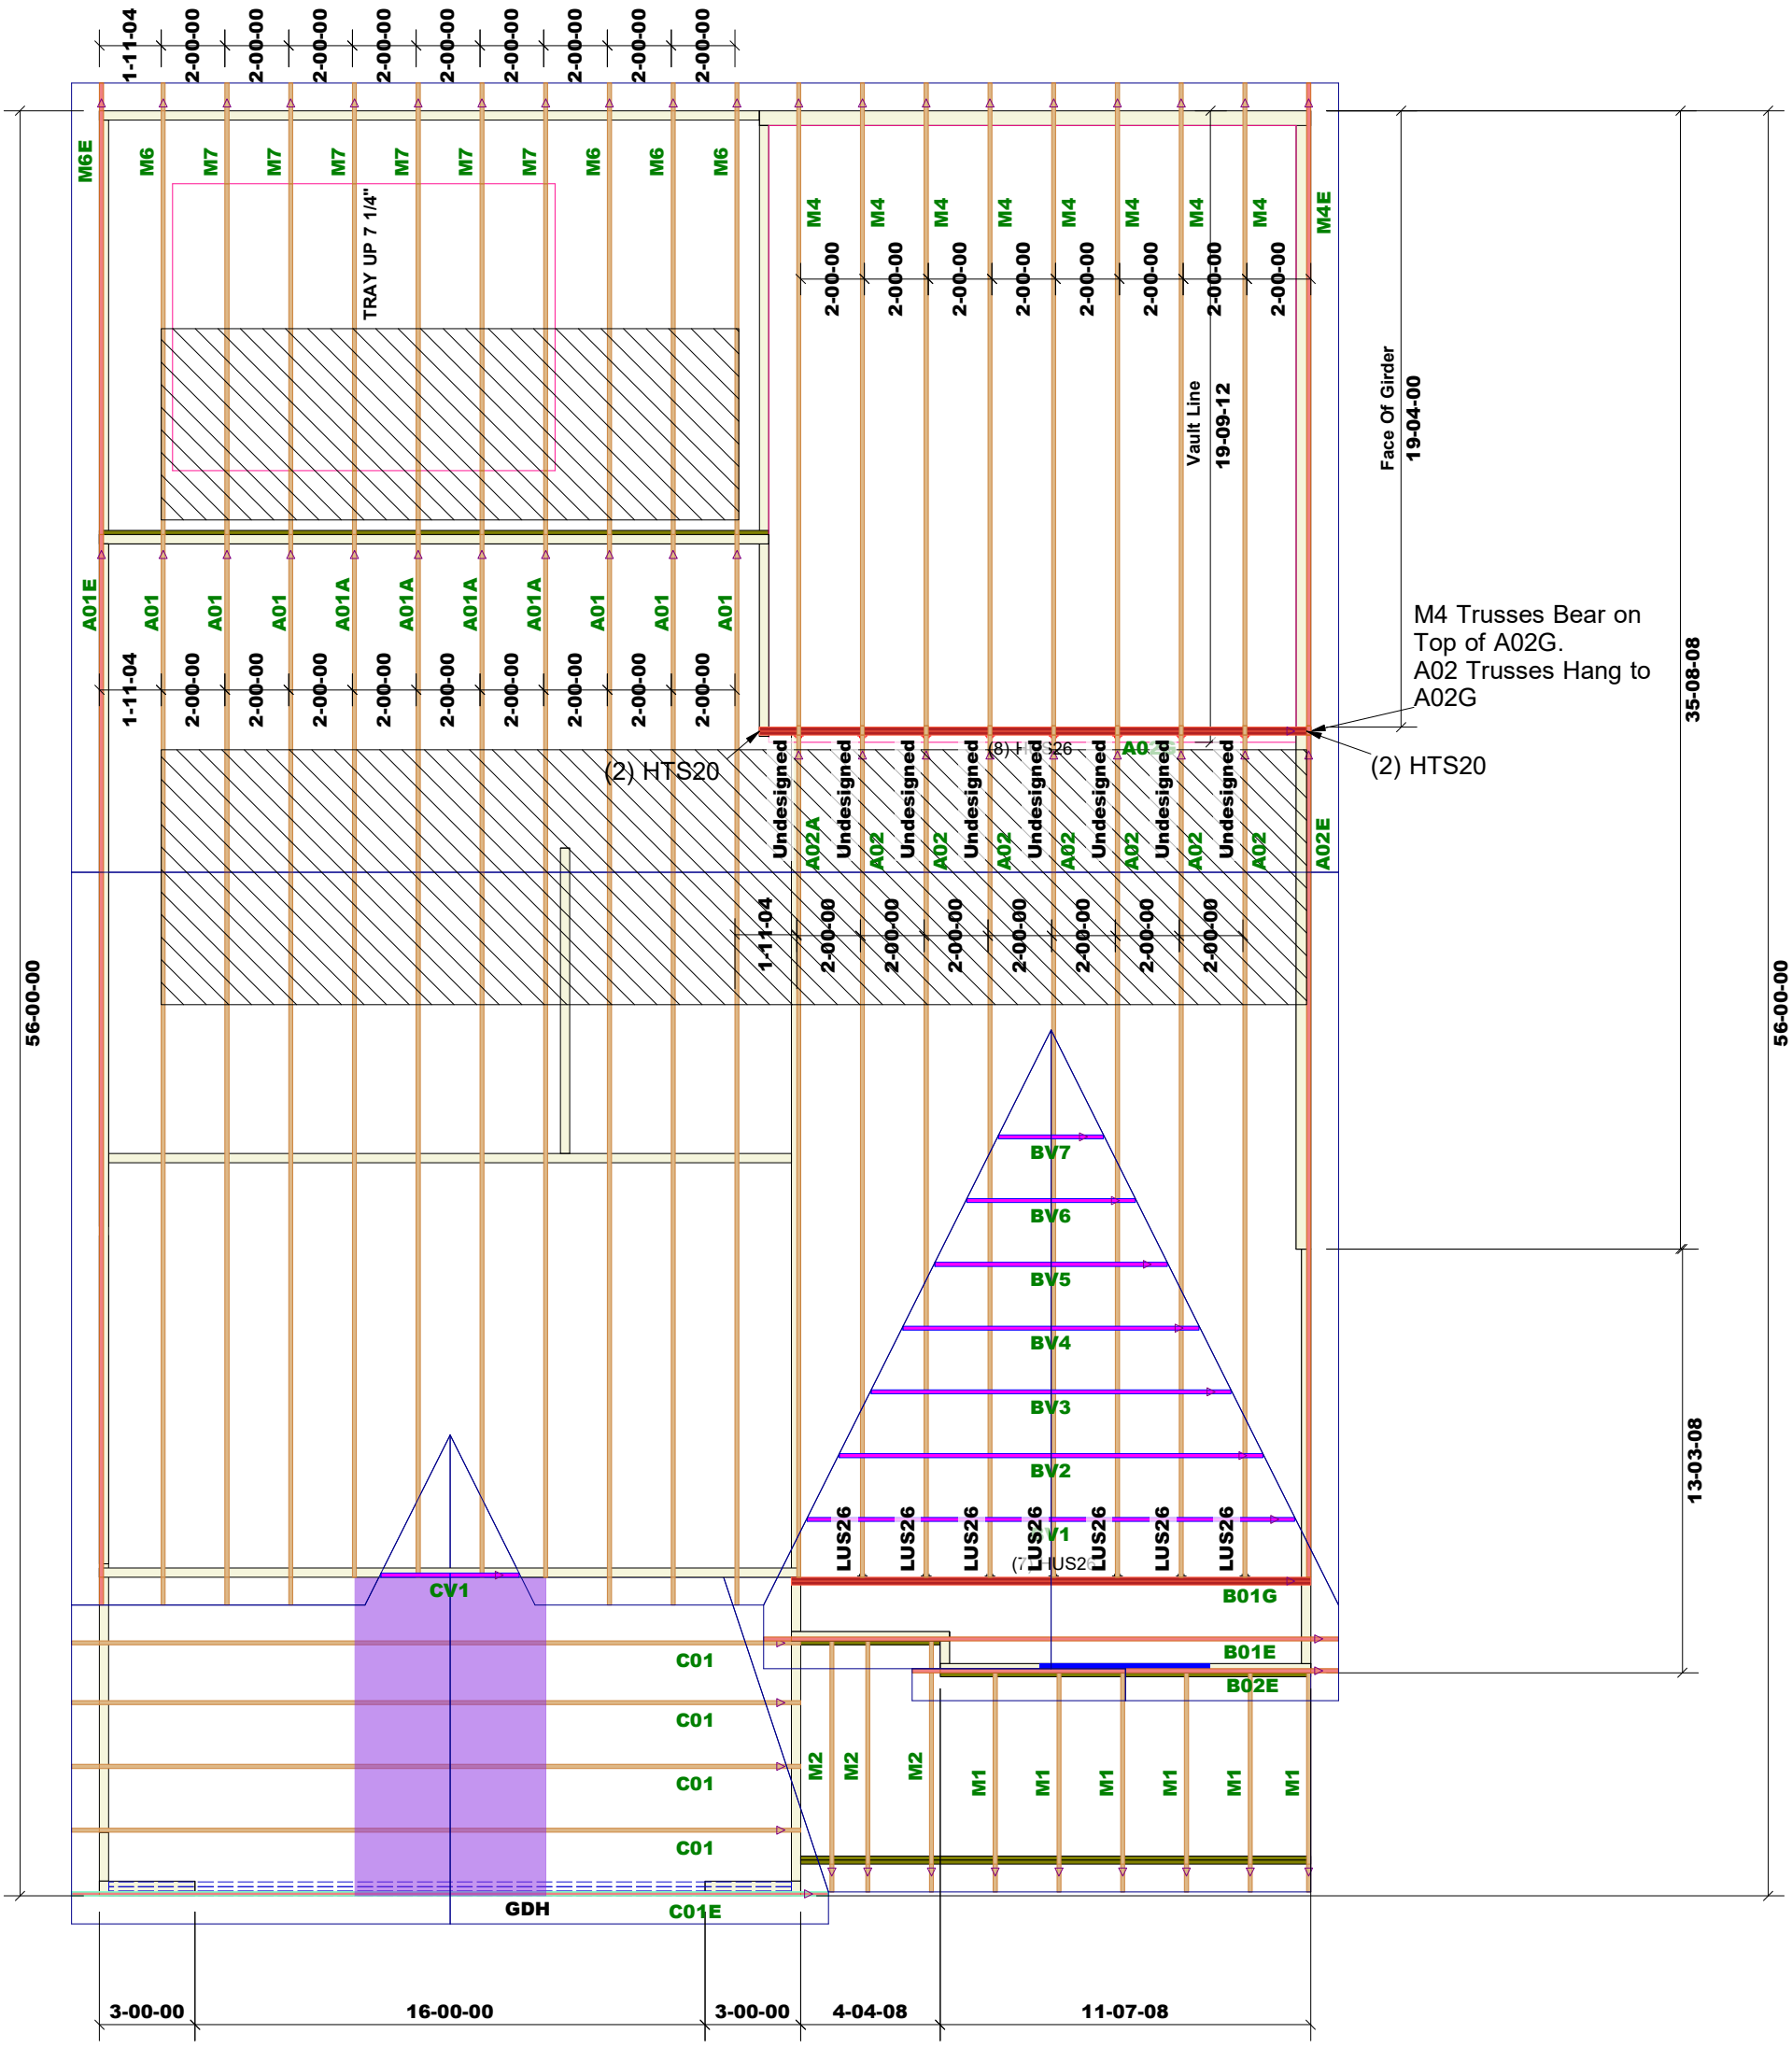

(15) HUS26

First Floor =9-1-1/8" Plate Height
14" Floor System
2nd Floor = 8-1-1/8" Plate Height

Location	2383-Dunn	**CAVINESS LAND**	84 LUMBER
Designer	RE	**CC 2695 Rivermist**	
		CC 2695 A	84 Components 200 Emmett RdDunn NC 28334 United States Office: (910) 892-8400
		Job# - Master	

DO NOT CUT, NOTCH, OR BORE HOLES UNLESS SPECIFIC, WRITTEN PERMISSION IS PROVIDED BY AN AUTHORIZED REPRESENTATIVE OF 84 LUMBER.

TRUSS INSTALLATION REQUIRES TEMPORARY AND PERMANENT BRACING. GENERAL GUIDANCE IS PROVIDED IN SBCA DOC's B-1 and B-3. THESE ARE INCLUDED WITH EACH JOB IN YOUR TRUSS PACKET.

Sheet # 1 of 1

Roof Truss Placement Plan

NOT TO SCALE

DESIGNED DATE

2/3/2025