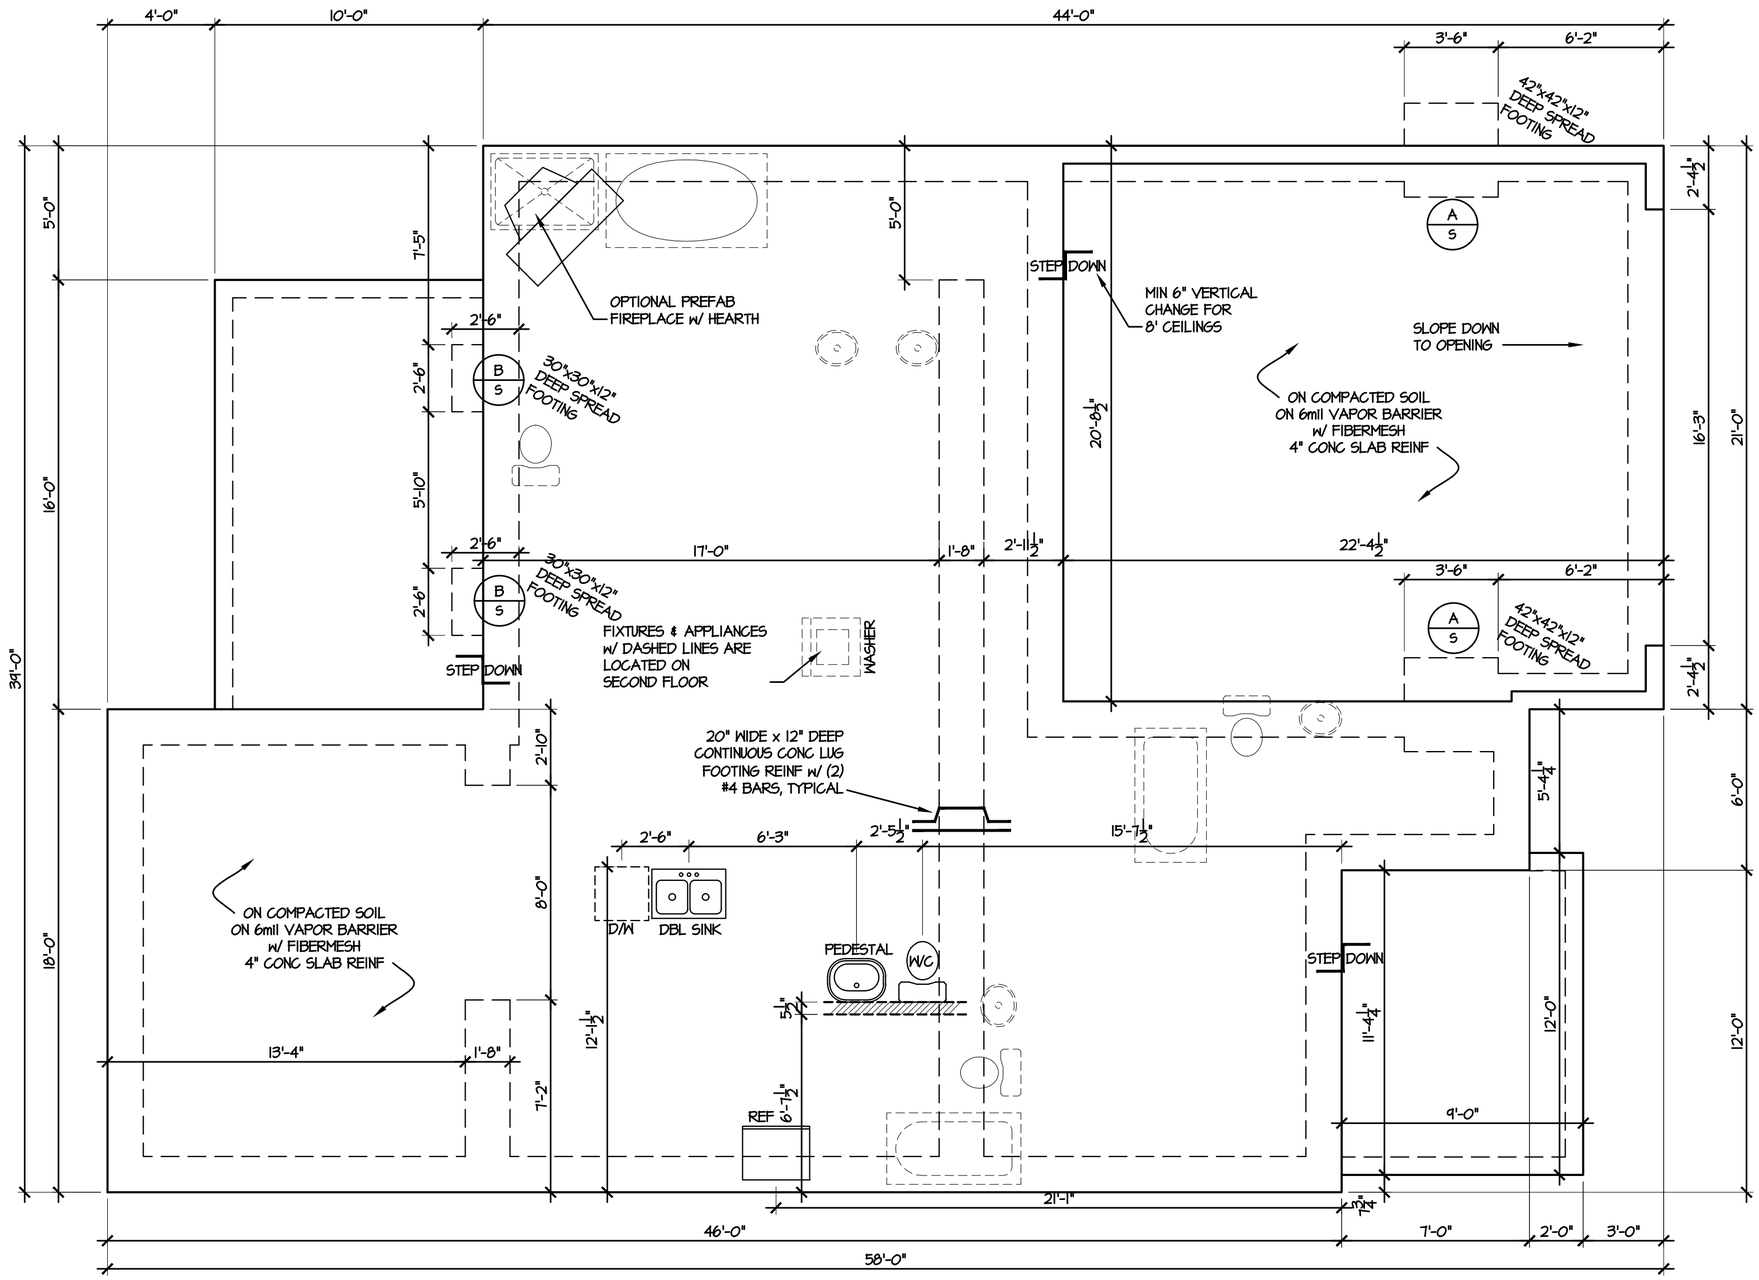


Caviness Land

NATIONAL COUNCIL OF BUILDING DESIGNER CERTIFICATION

TODD TUCKER 34 - 156

© 2019 CavLand
1041-B Robeson St
Fayetteville, NC 28305
Office: 910-339-6330
Fax: 910-339-6333

# CL 3034

## SLAB PLAN

SCALE: AS NOTED

DATE: MAY 2019

PLAN: CL 3034

LOT NO:

SHEET NO: 3