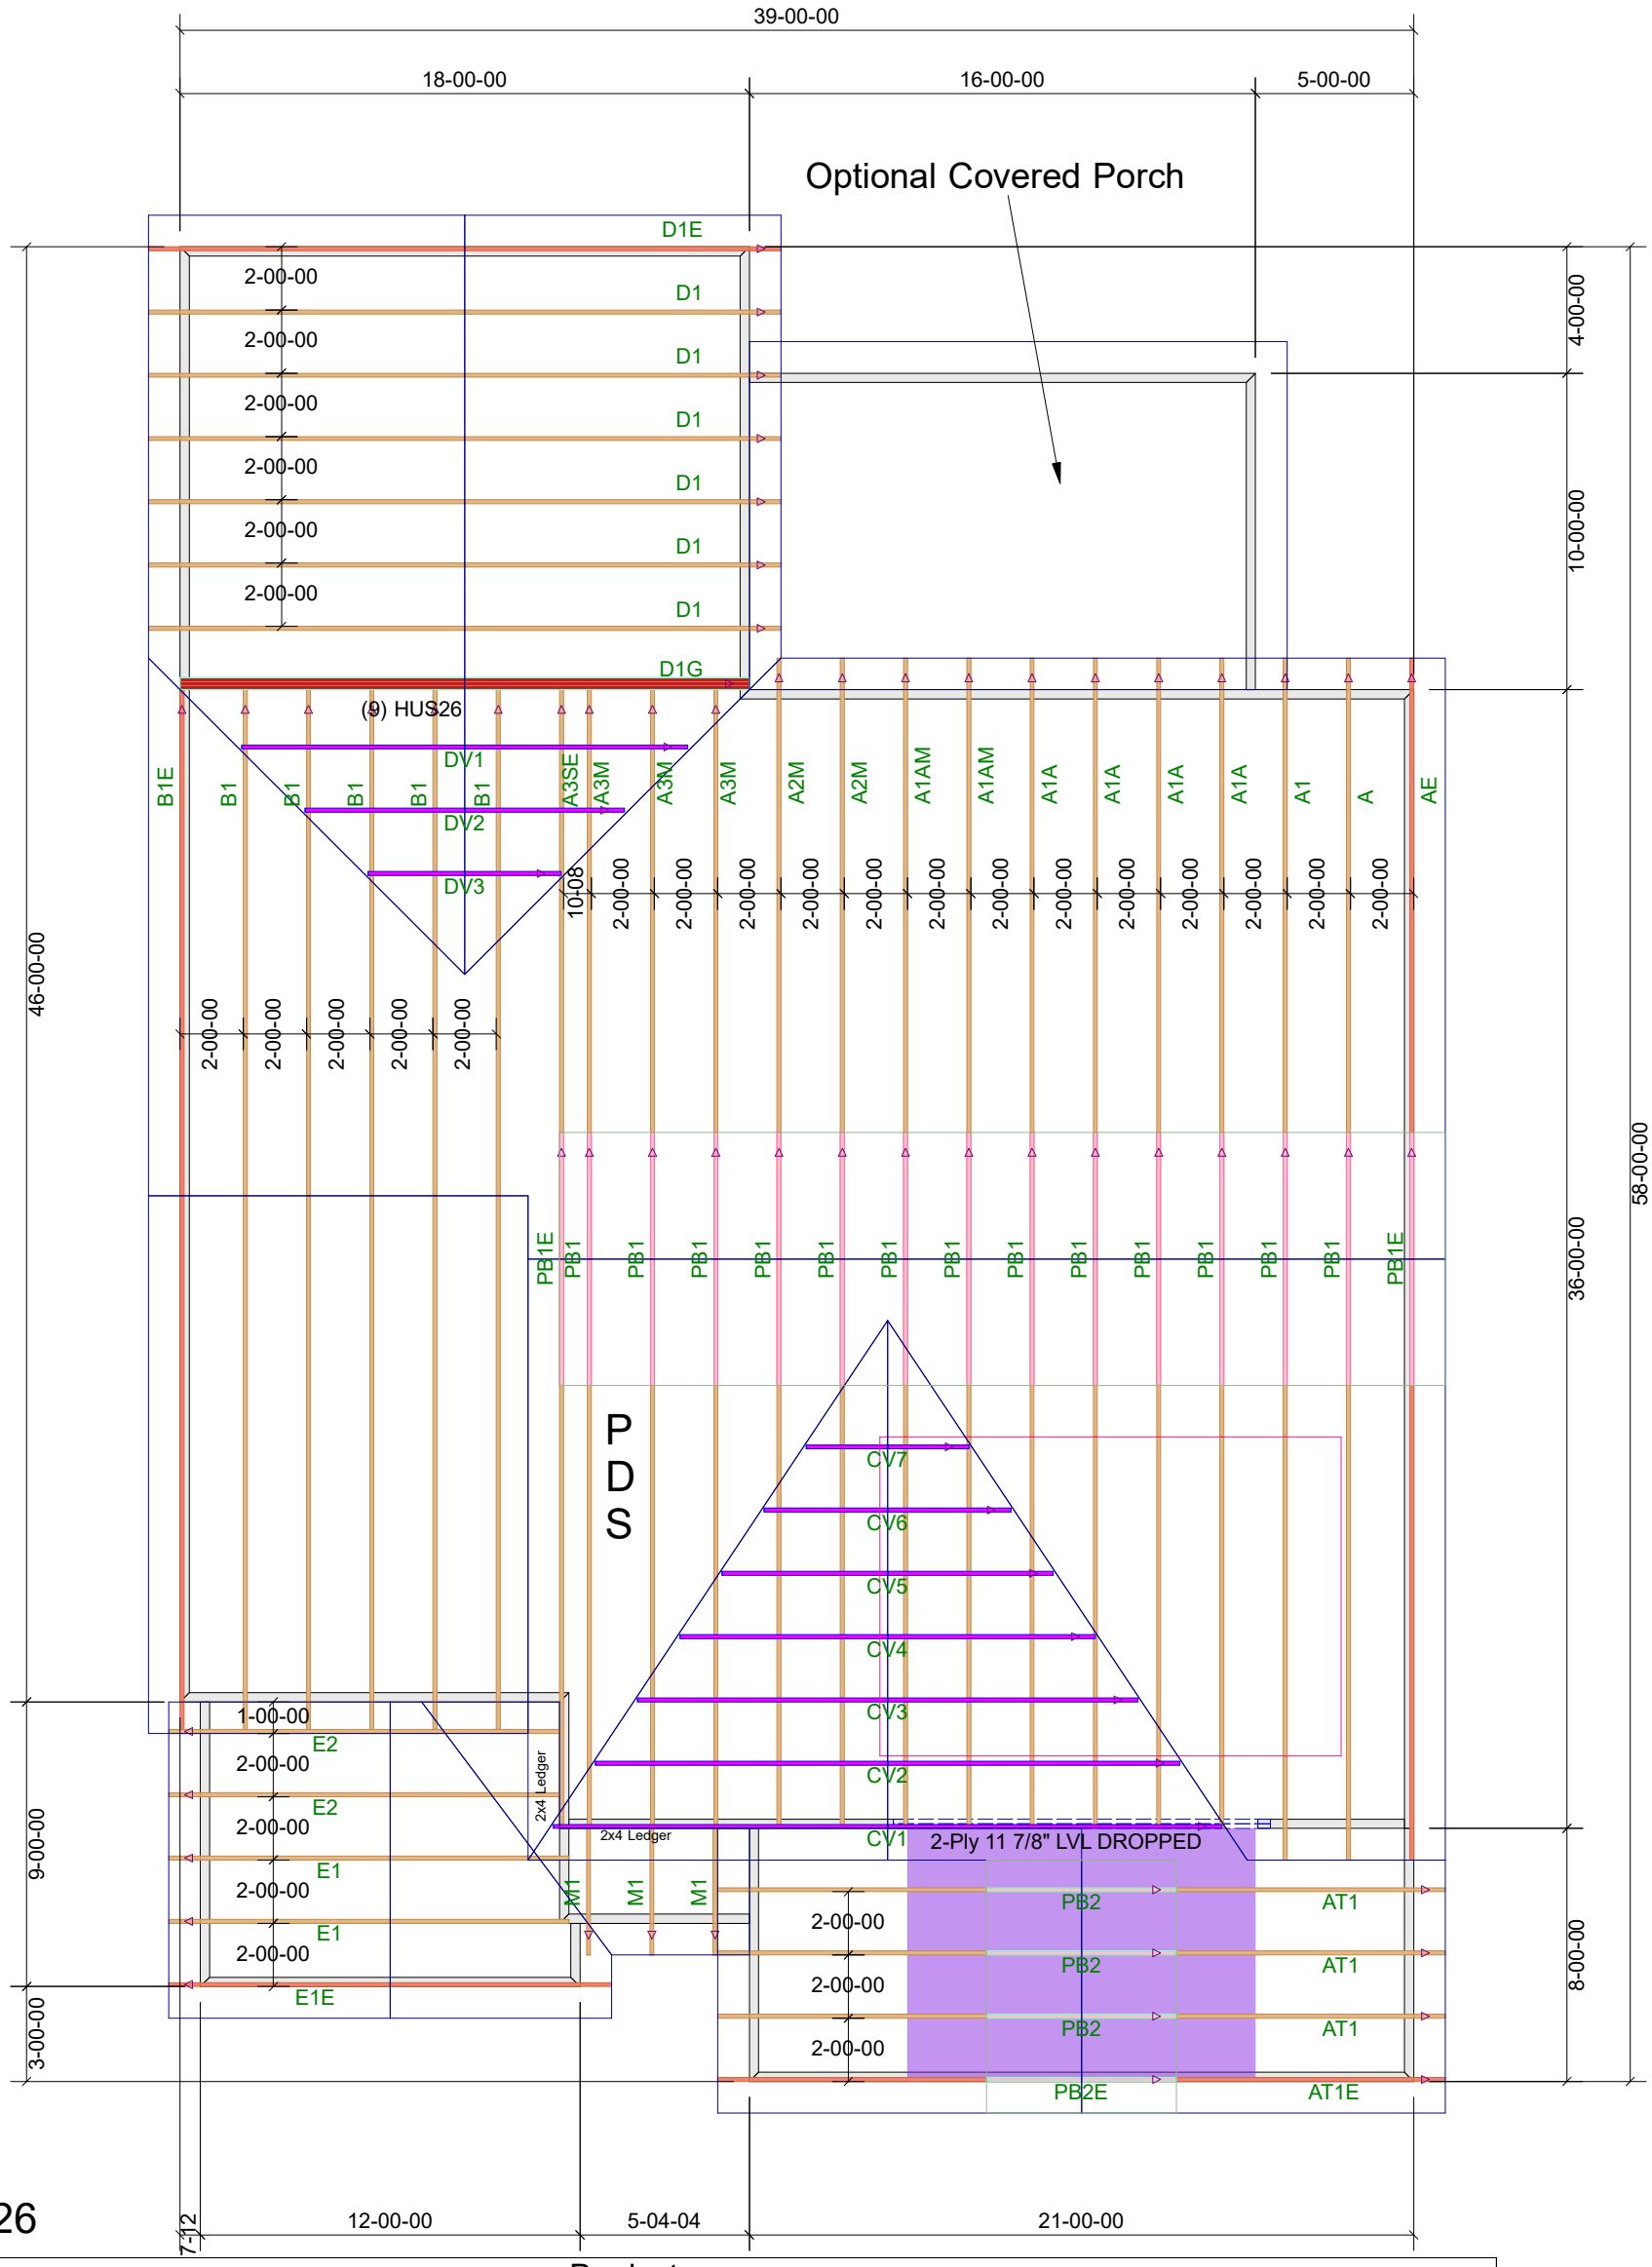

(9) HUS26

Products					
Fab Type	Net Qty	Plies	Product	Length	PlotID
MFD	2	2	1-3/4" x 9-1/4" VERSA-LAM® 2.0 3100 SP	12-00-00	2-Ply 11 7/8" LVL DROPPED

Roof Truss Placement Plan

NOT TO SCALE

DESIGNED DATE 4/3/2025

Sheet # 1 of 1

TRUSS INSTALLATION REQUIRES TEMPORARY AND PERMANENT BRACING. GENERAL GUIDANCE IS PROVIDED IN SBCA DOC's B-1 and B-3. THESE ARE INCLUDED WITH EACH JOB IN YOUR TRUSS PACKET.

DO NOT CUT, NOTCH, OR BORE HOLES UNLESS SPECIFIC, WRITTEN PERMISSION IS PROVIDED BY AN AUTHORIZED REPRESENTATIVE OF 84 LUMBER.

Designer: RE

Location: 2383-Dunn

Caviness Land

CL 3034

CL 3034 Base

Job# - Master

84 LUMBER

84 Components
200 Emmett RdDunn NC 28334
United States
Office: (910) 892-8400