SEE ARCHITECTURAL PLAN FOR HOUSE DIMENSIONS

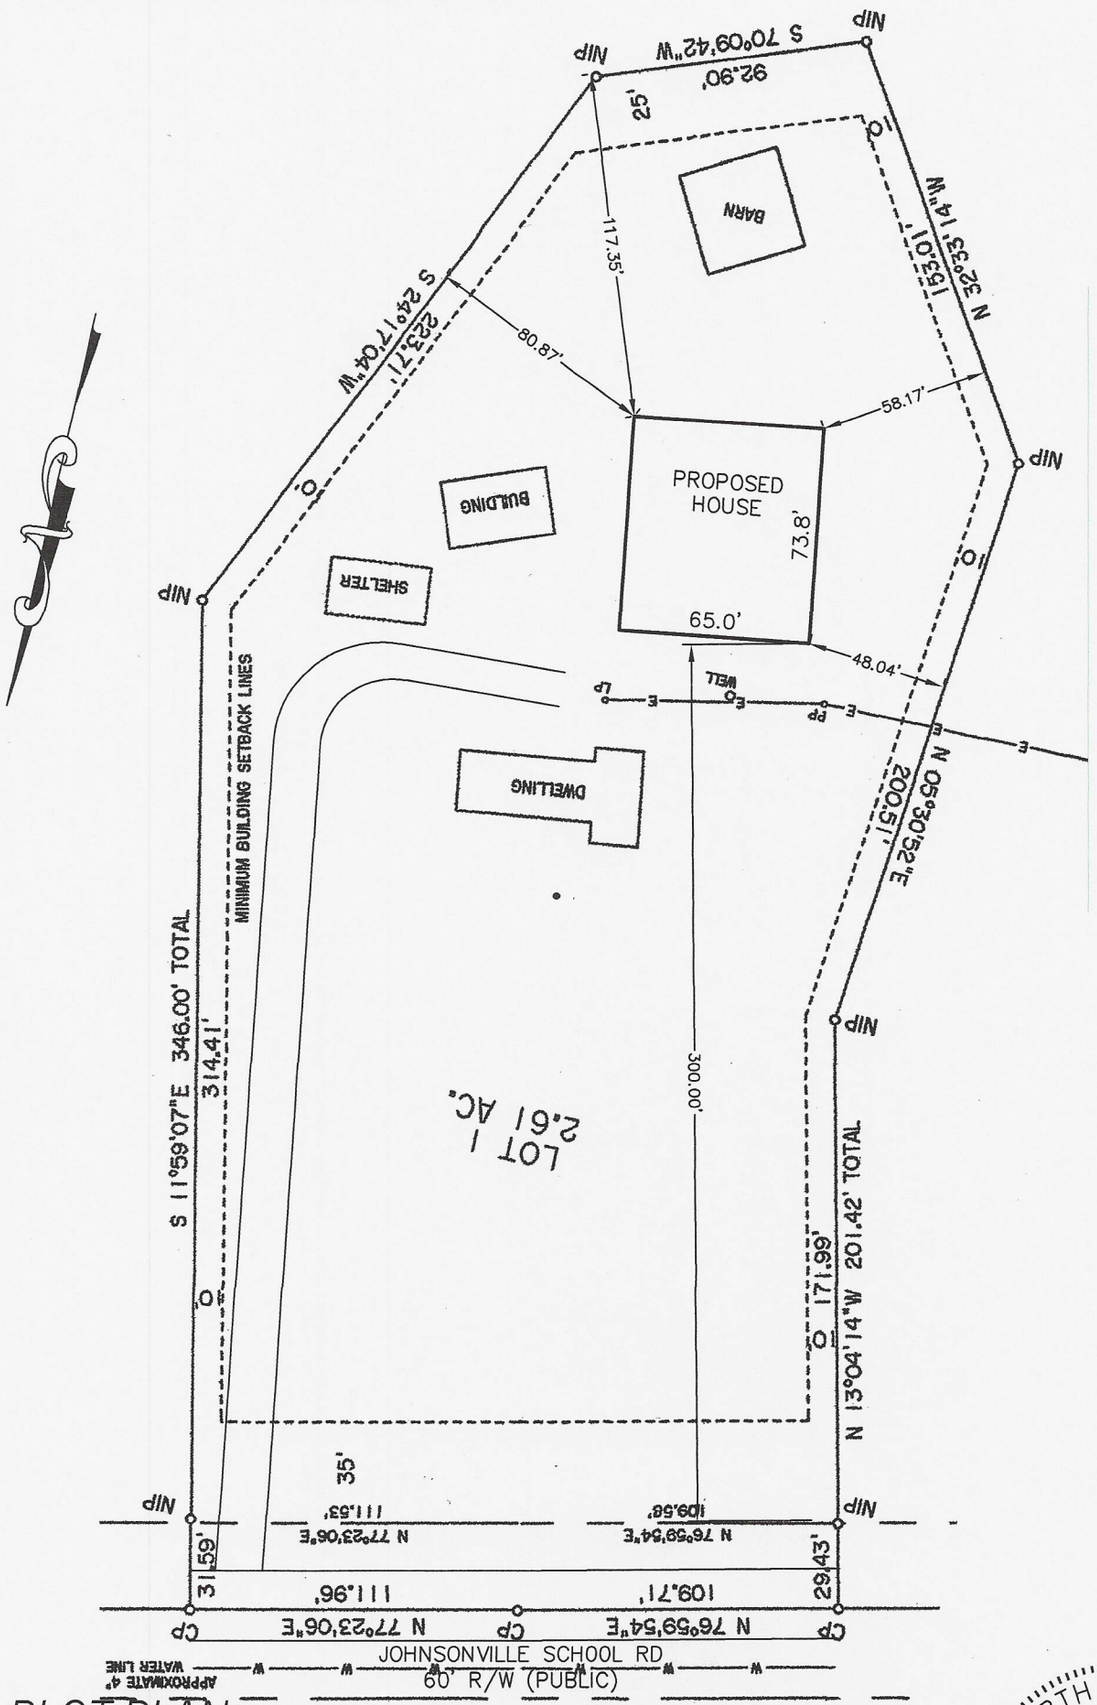

PLOT PLAN

SUBDIVISION: MINOR SUBDIVISON FOR SHELIA LAWRENCE McNEILL

PLAT BOOK 2025 PAGE 220

OWNER: SOUTHEASTERN CONSTRUCTION OF ROCKFISH, LLC

SCALE: 1" = 60'

NORTH CAROLINA PROFESSIONAL SEAL 021411 07/23/25 ENGINEER MICHAEL D. AVERETTE

The design for the proposed sewage disposal system _____ approved.

Sanitarian Supervisor
Harnett County Health Dept.

Date

Averette Engineering Co., P.A.
Established 1970
CIVIL ENGINEERING
LAND SURVEYING
PLANNING

Address: 712 E. Lake Ridge Road, Raeford, NC 28376
Phone: (910) 488-5656
Fax: (910) 488-0181
License: C-0146
Web: www.averette-eng.com

Michael D. Averette PE-021411
Professional Engineer
JULY 23, 2025
Date

JohnsonvilleScRd