** FRAMER MUST REFER TO PLANS WHILE SETTING COMPONENTS. ** DAMAGED COMPONENTS SHOULD NOT BE INSTALLED UNLESS TOLD TO BY THE COMPONENT PLANT. ** ALL BEARING POINTS MUST BE INSTALLED PRIOR TO SETTING ANY COMPONENTS.

General Notes:

** CUTTING OR DRILLING OF COMPONENTS SHOULD NOT BE DONE WITHOUT CONTACTING COMPONENT SUPPLIER FIRST. CUSTOMER TAKES FULL RESPONSIBILITY FOR COMPONENTS IF CUT BEFORE AUTHORIZATION.

** ALL POINT LOADS FROM ABOVE MUST BE TRANSFERRED TO BEARING FROM UNDER SIDE OF SHEATHING.

** TRIANGULAR SYMBOL NEAR END OF TRUSS INDICATES LEFT END OF TRUSS AS SHOWN ON INDIVIDUAL TRUSS DRAWINGS.

** PLUMBING DROPS NOTED ARE IN THE APPROXIMATE LOCATIONS PER PLAN. BUILDER TO VERIFY LOCATIONS BEFORE SETTING TRUSSES.

** REFER TO FINAL TRUSS ENGINEERING SHEETS FOR PLY TO PLY CONNECTIONS.

Products					
Fab Type	Net Qty	Plies	Product	Length	PlotID
FF	2	2	2.1 RigidLam SP LVL 1-3/4 x 14	10' 0"	FB3-2
FF	1	1	2.1 RigidLam SP LVL 1-3/4 x 14	6' 0"	FB4-1
FF	2	2	2.1 RigidLam SP LVL 1-3/4 x 18	16' 0"	FB2-2
FF	2	2	2.1 RigidLam SP LVL 1-3/4 x 20	30' 0"	FB1-2

Truss Connector Total List		
Qty	Product	Manuf
31	HU410	Simpson
1	HUC410	Simpson

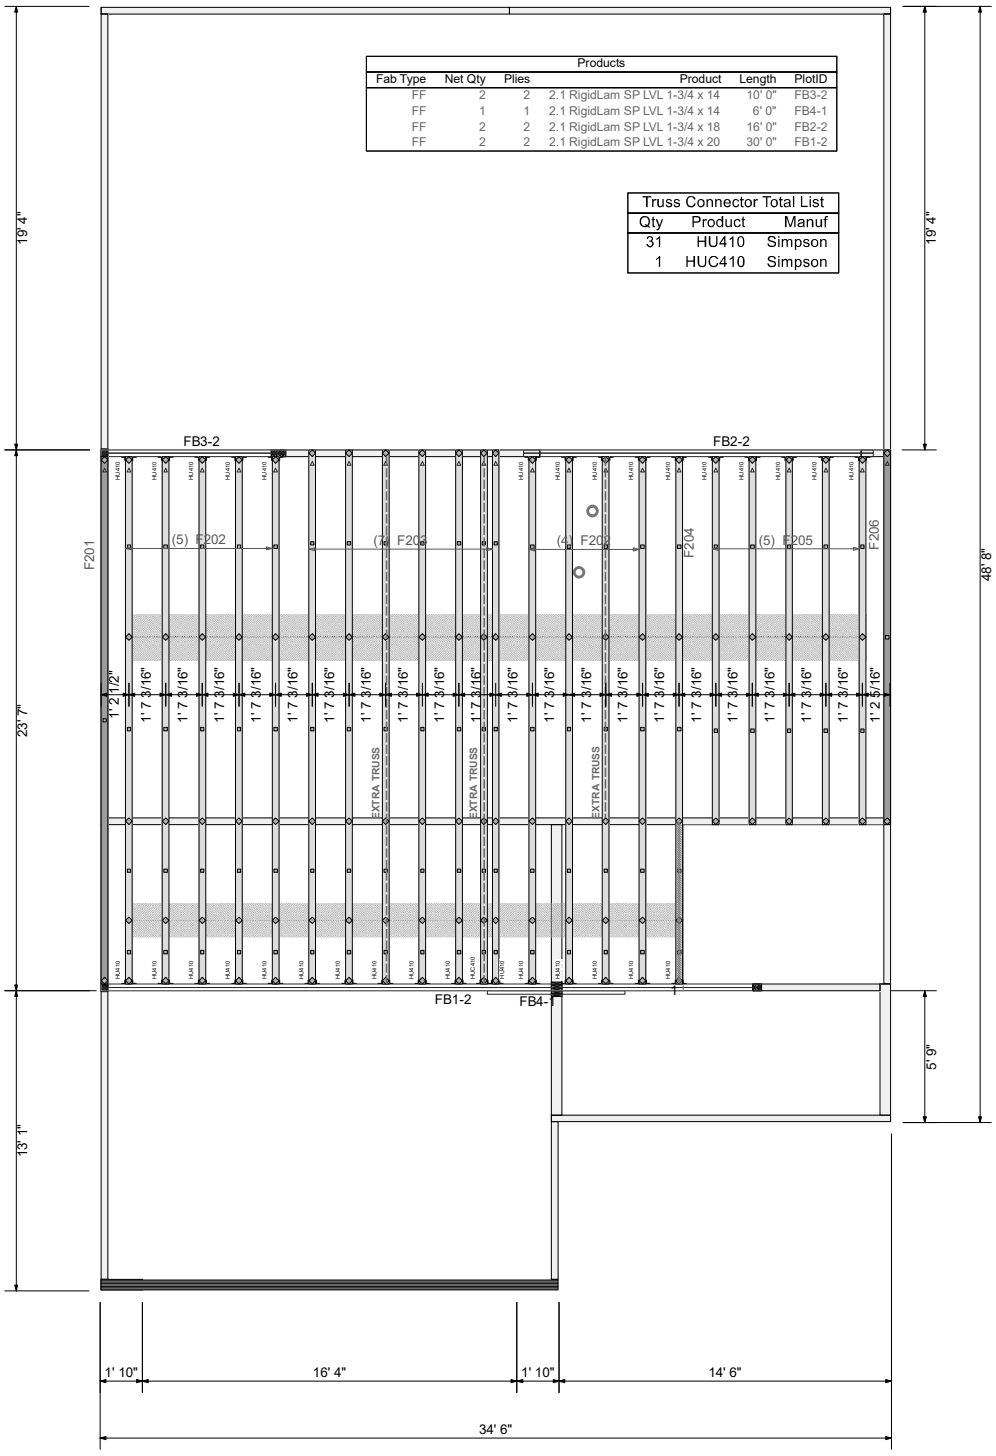

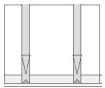

Truss Drawing Left End Indicator

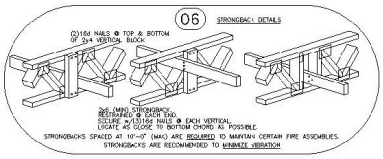

** GIRDERS MUST BE FULLY CONNECTED TOGETHER PRIOR TO ADDING ANY LOADS. ** DIMENSIONS ARE READ AS: FOOT-INCH-SIXTEENTH. ** TRUSS TO TRUSS CONNECTIONS ARE TOE-NAILED, UNLESS NOTED OTHERWISE.

Sheet Number:	1/1
Project Number:	25080115-02
Designer:	Geoff Weston
Date:	8/25/2025
Scale:	NTS

HH Hunt Homes Raleigh Durham

Lot 9 - Fawn Valley
Taylor FA - 2nd Floor

FLOOR PLACEMENT PLAN

CARTER Lumber

THIS IS A TRUSS PLACEMENT DIAGRAM ONLY. These trusses are designed as individual components to be incorporated into the building design at the specification of the building designer. See Individual design sheets for each truss design identified on the placement drawing. The building designer is responsible for temporary and permanent bracing of the roof and floor systems and for the overall structure. The disign of the tuss support structure including headers, beams, walls, and columns is the responsibility of the building designer. For general guidance regarding the bracing, consult "Bracing of Wood Truss" available from the Truss Plate Institute, 583 D'Onifrio Drive: Madison, WI 53179

Revisions							
00/00/00	Name	00/00/00	Name	00/00/00	Name	00/00/00	Name