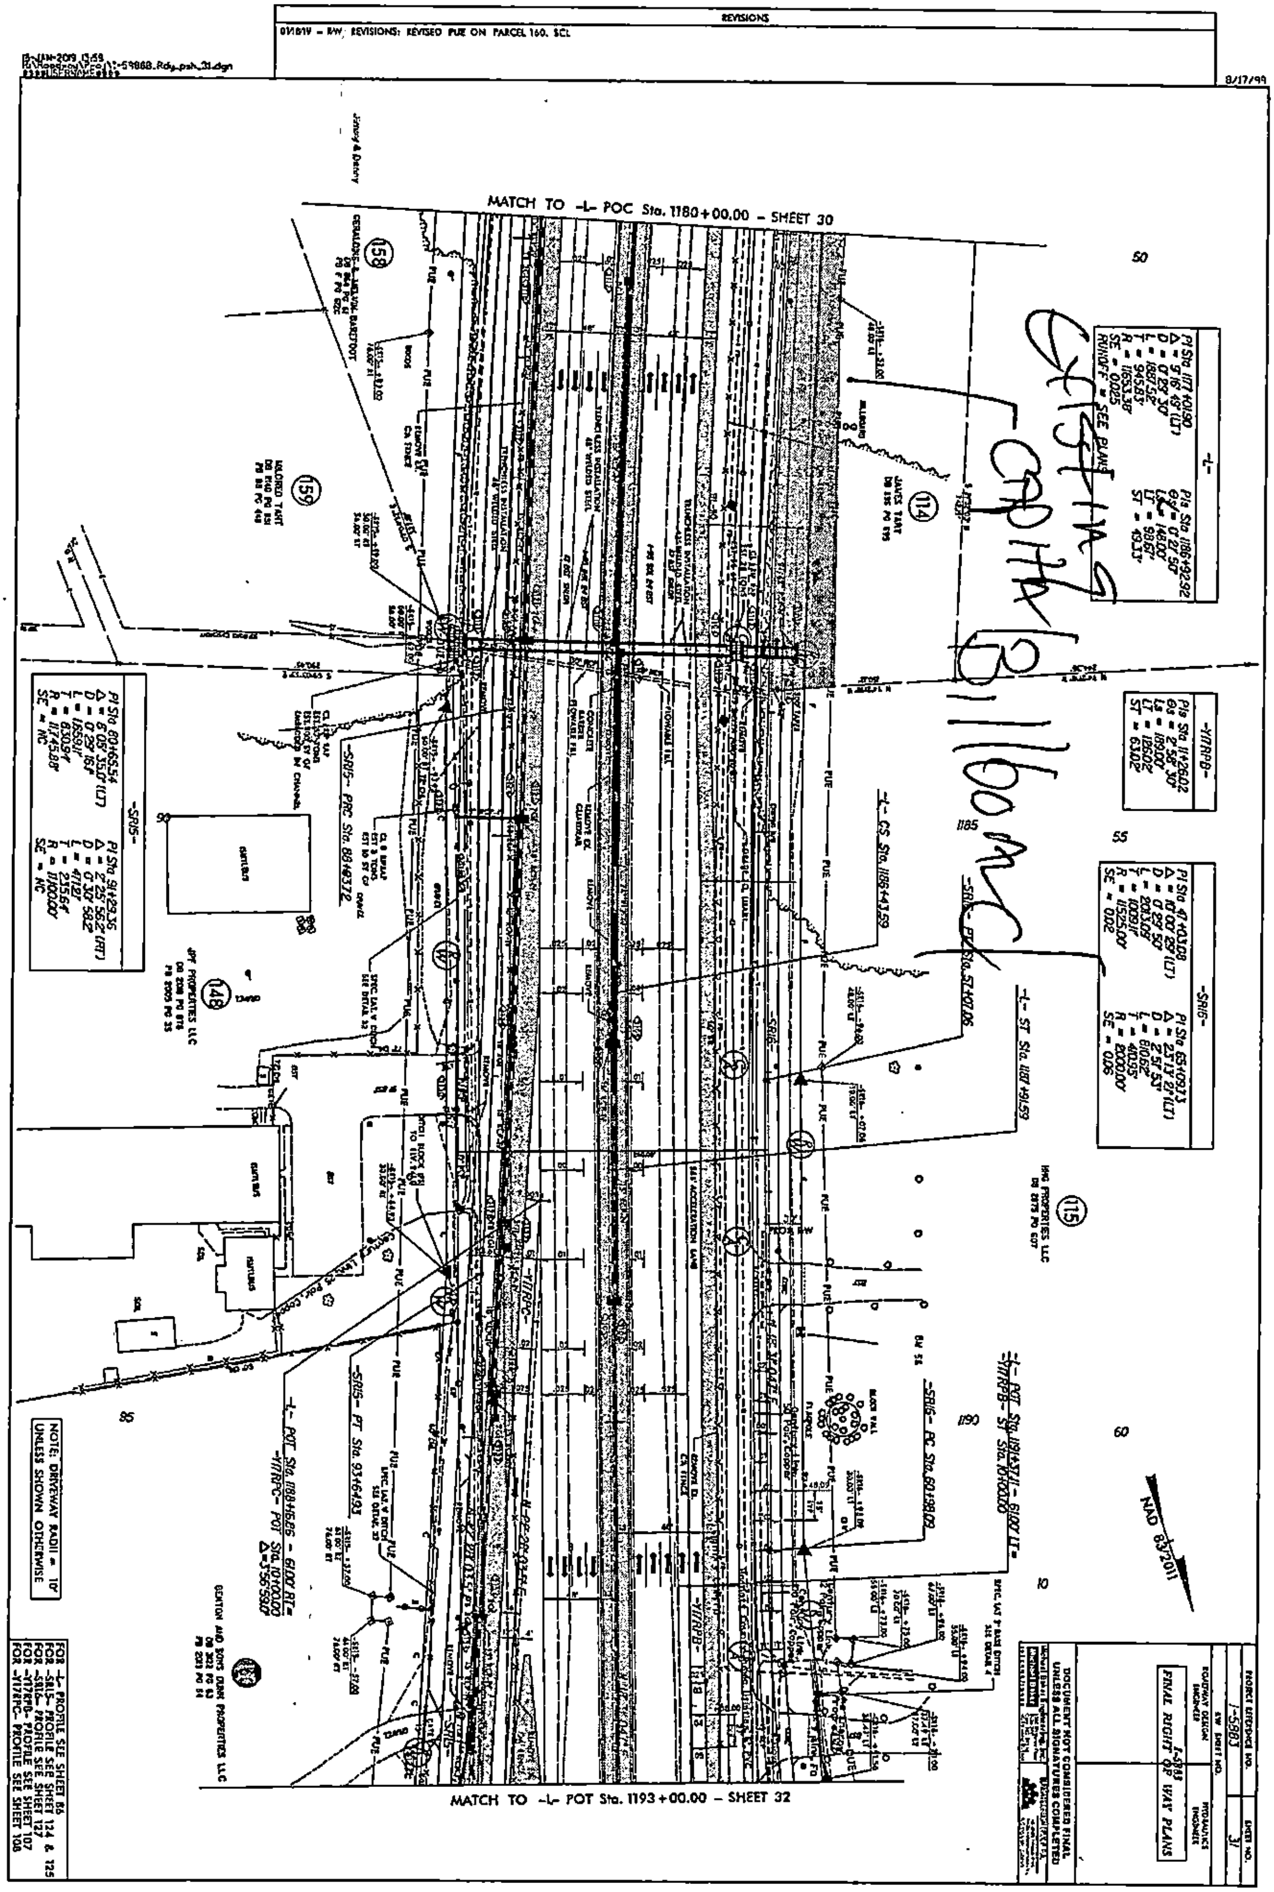
REVISIONS
01/18/19 - R/W REVISIONS: REVISED PUE ON PARCEL 160. SCL
8/17/99
MATCH TO -L- POC Sta. 1180+00.00 - SHEET 30
MATCH TO -L- POT Sta. 1193+00.00 - SHEET 32
NOTE: DRIVEWAY RADII = 10' UNLESS SHOWN OTHERWISE
FINAL RIGHT OF WAY PLANS
DOCUMENT NOT CONSIDERED FINAL UNLESS ALL SIGNATURES COMPLETED
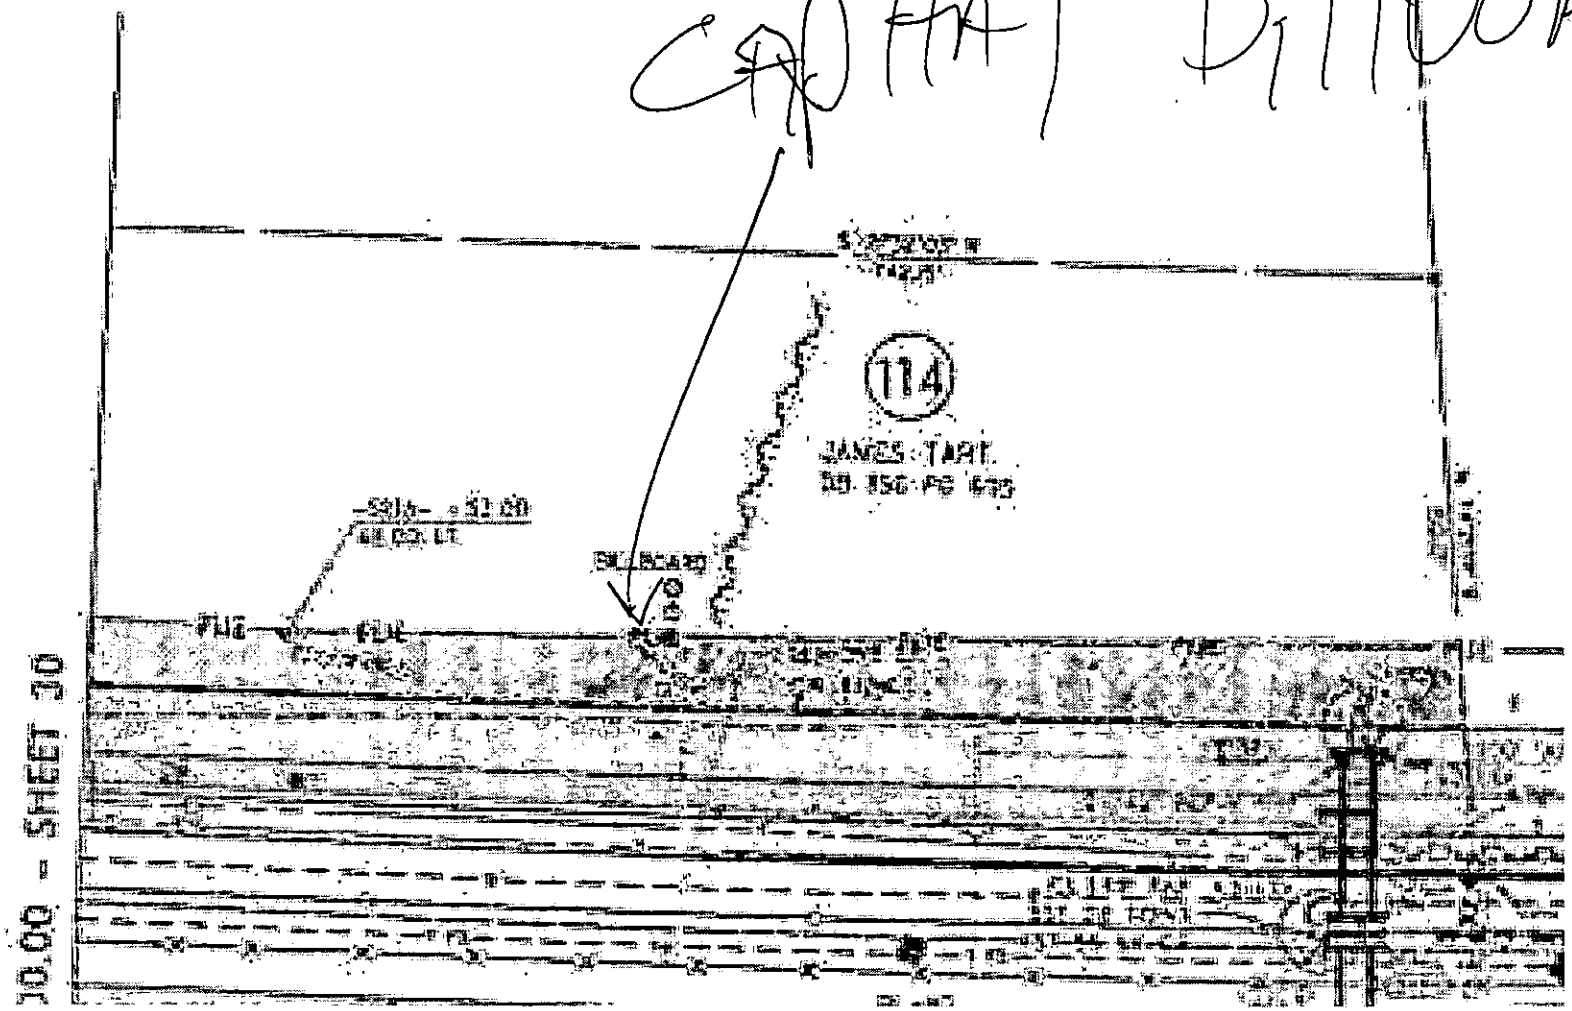
Existing
Capital Billboard