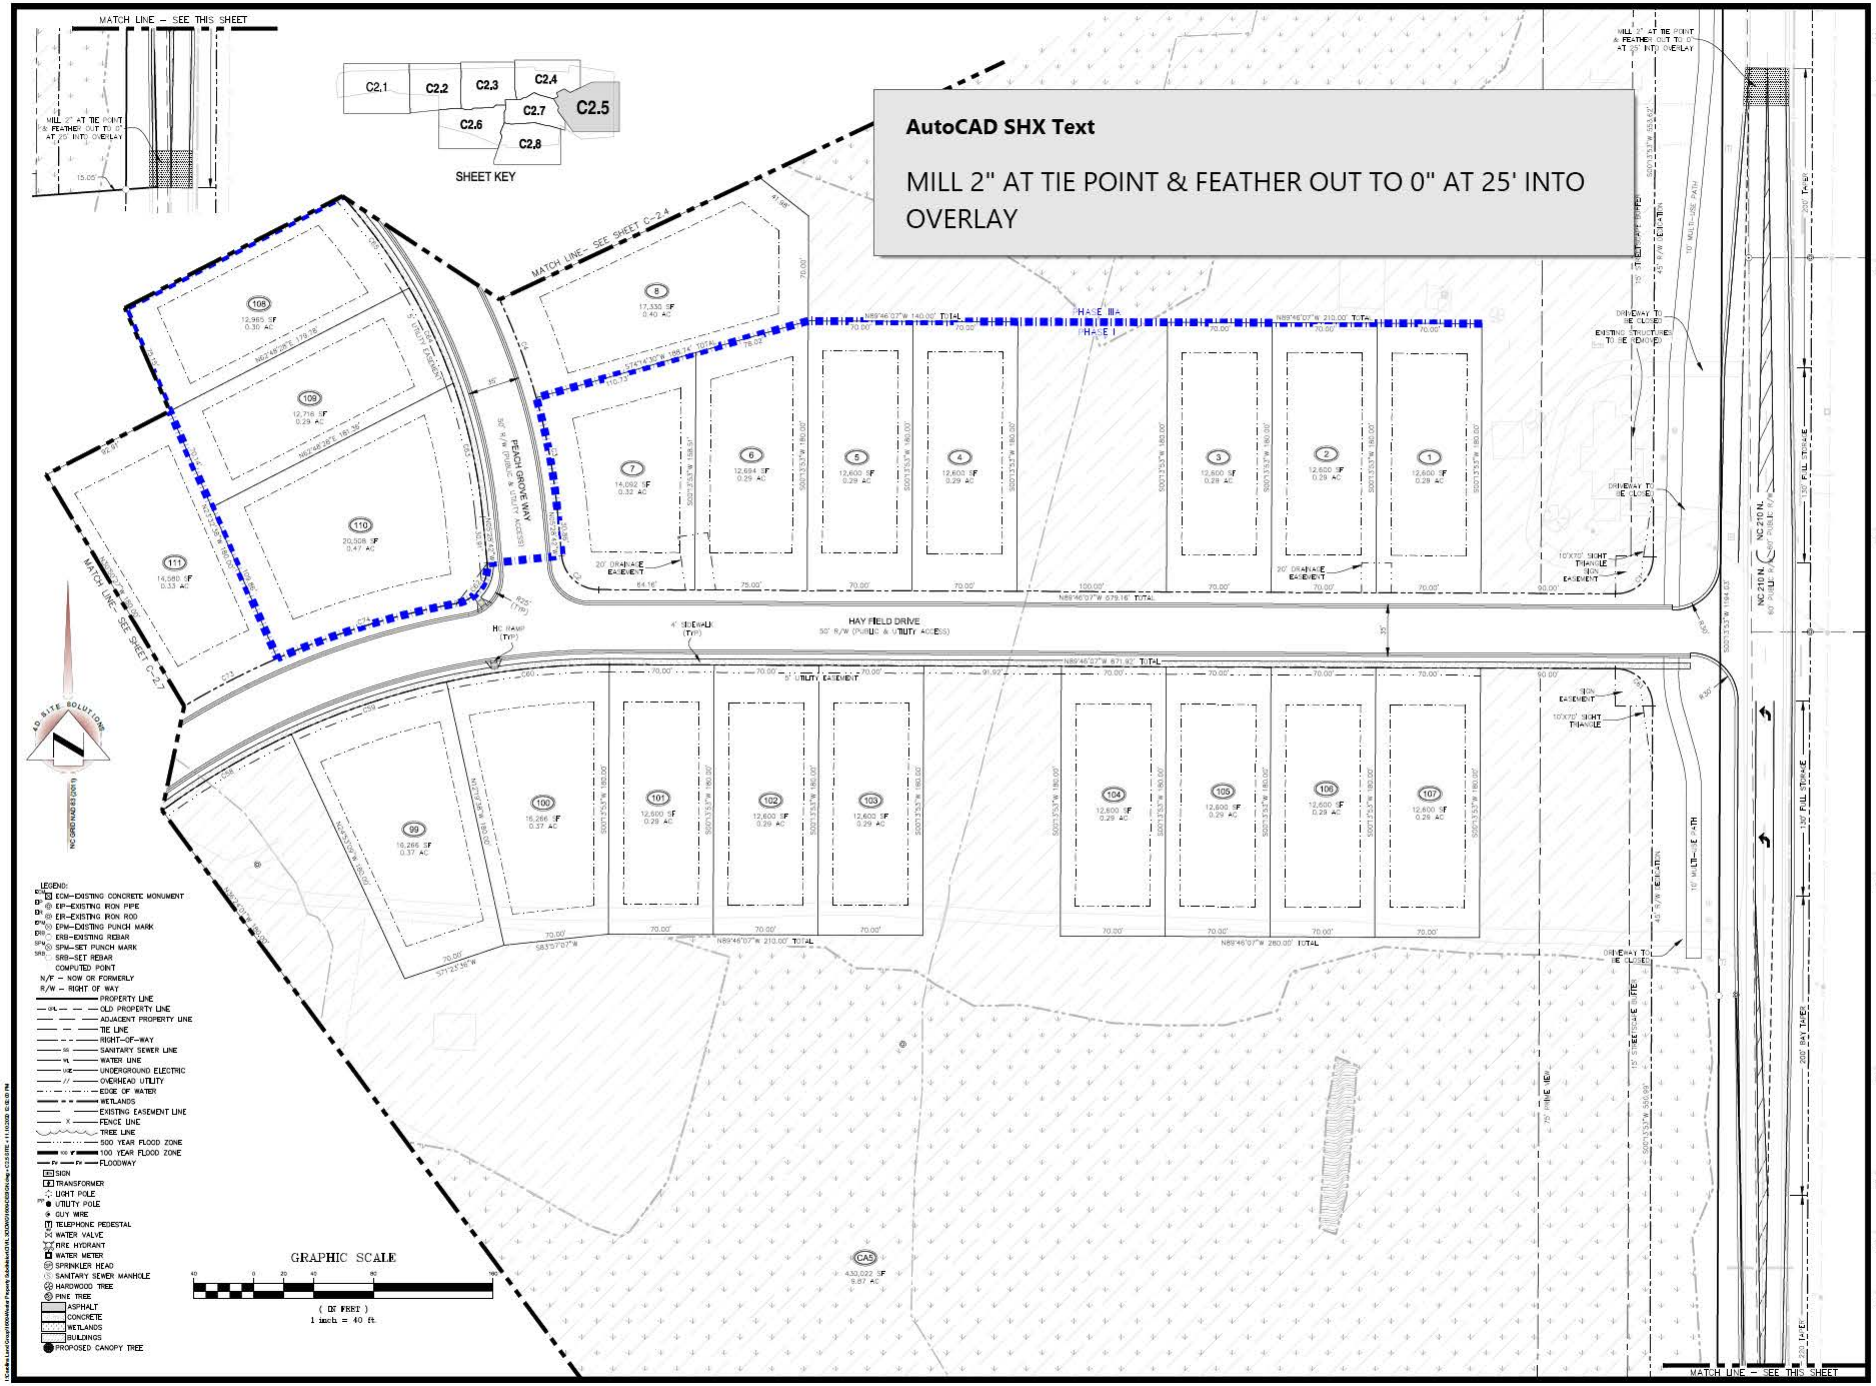

4Dsite solutions
civil engineering | land surveying
413 Crossley Drive, Suite 125, Hillsborough, NC 27278
office | 919-436-9777 fax | 919-436-9727 license number | C-3884
www.4dsitesolutions.com

NORTH CAROLINA PROFESSIONAL SEAL L-4457 SURVEYOR SEAN R. SEVERN
11-10-20

REVISIONS

FINAL DRAWING
NOT RELEASED FOR CONSTRUCTION

PROJECT NAME

THE FARM AT NEILL'S CREEK

DETAILED SITE PLAN

CLIENT

CAROLINA LAND GROUP, LLC

341 Kilmayne Drive - Suite 201
Cary, North Carolina 27511
Phone: (704) 608-3085

PROJECT INFORMATION

DESIGNED BY:	SEAN
DRAWN BY:	SEAN
CHECKED BY:	SCOTT
PROJECT NUMBER:	1609

DRAWING SCALE

HORIZONTAL: 1"=40'

DATE RELEASED

NOVEMBER 10, 2020

SHEET NUMBER

C-2.5