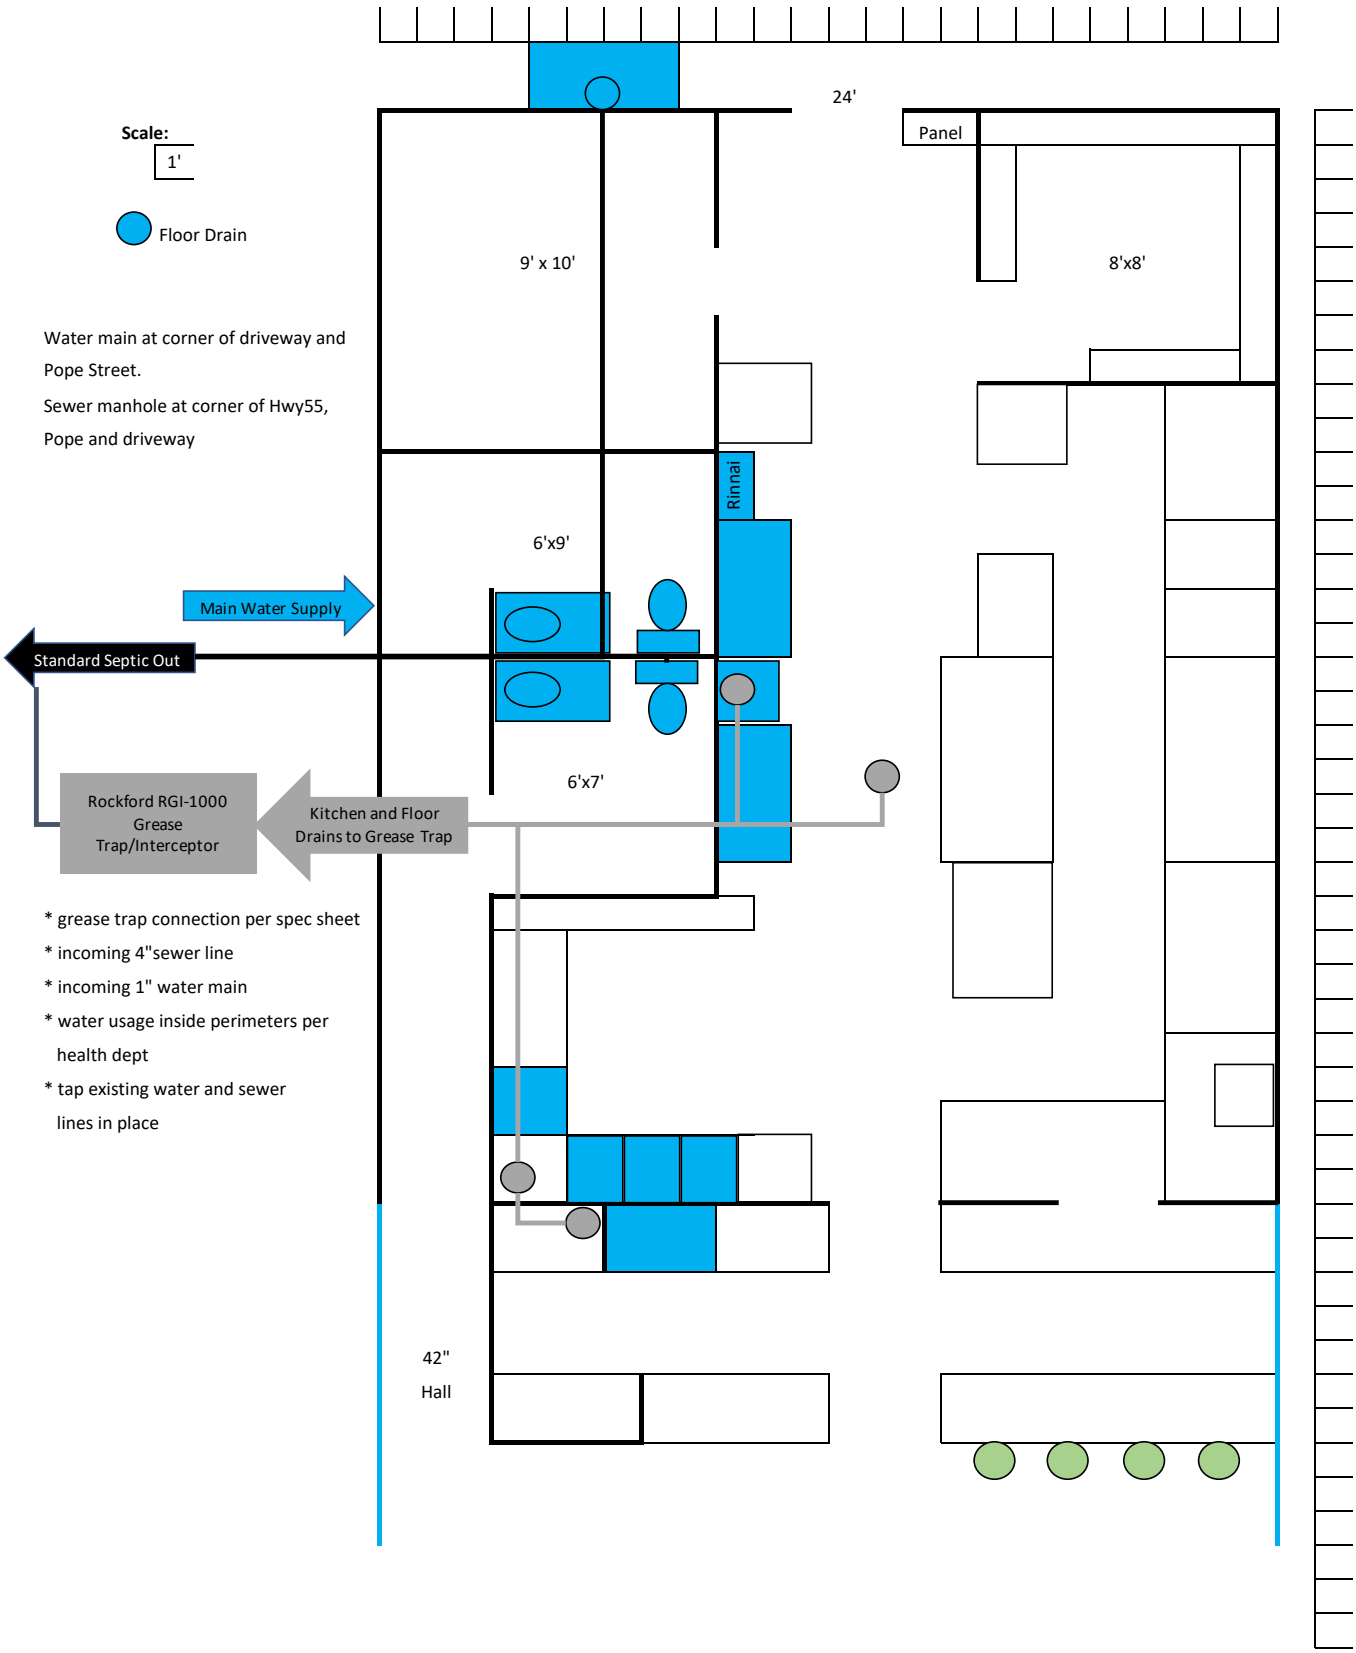Donna's Country Kitchen - Design Plan