NOTICE TO CONTRACTOR
All construction must comply with current NC Building Codes and is subject to field inspection and verification.
Reviewed for Code Compliance
10/07/2022
Harnett COUNTY NORTH CAROLINA

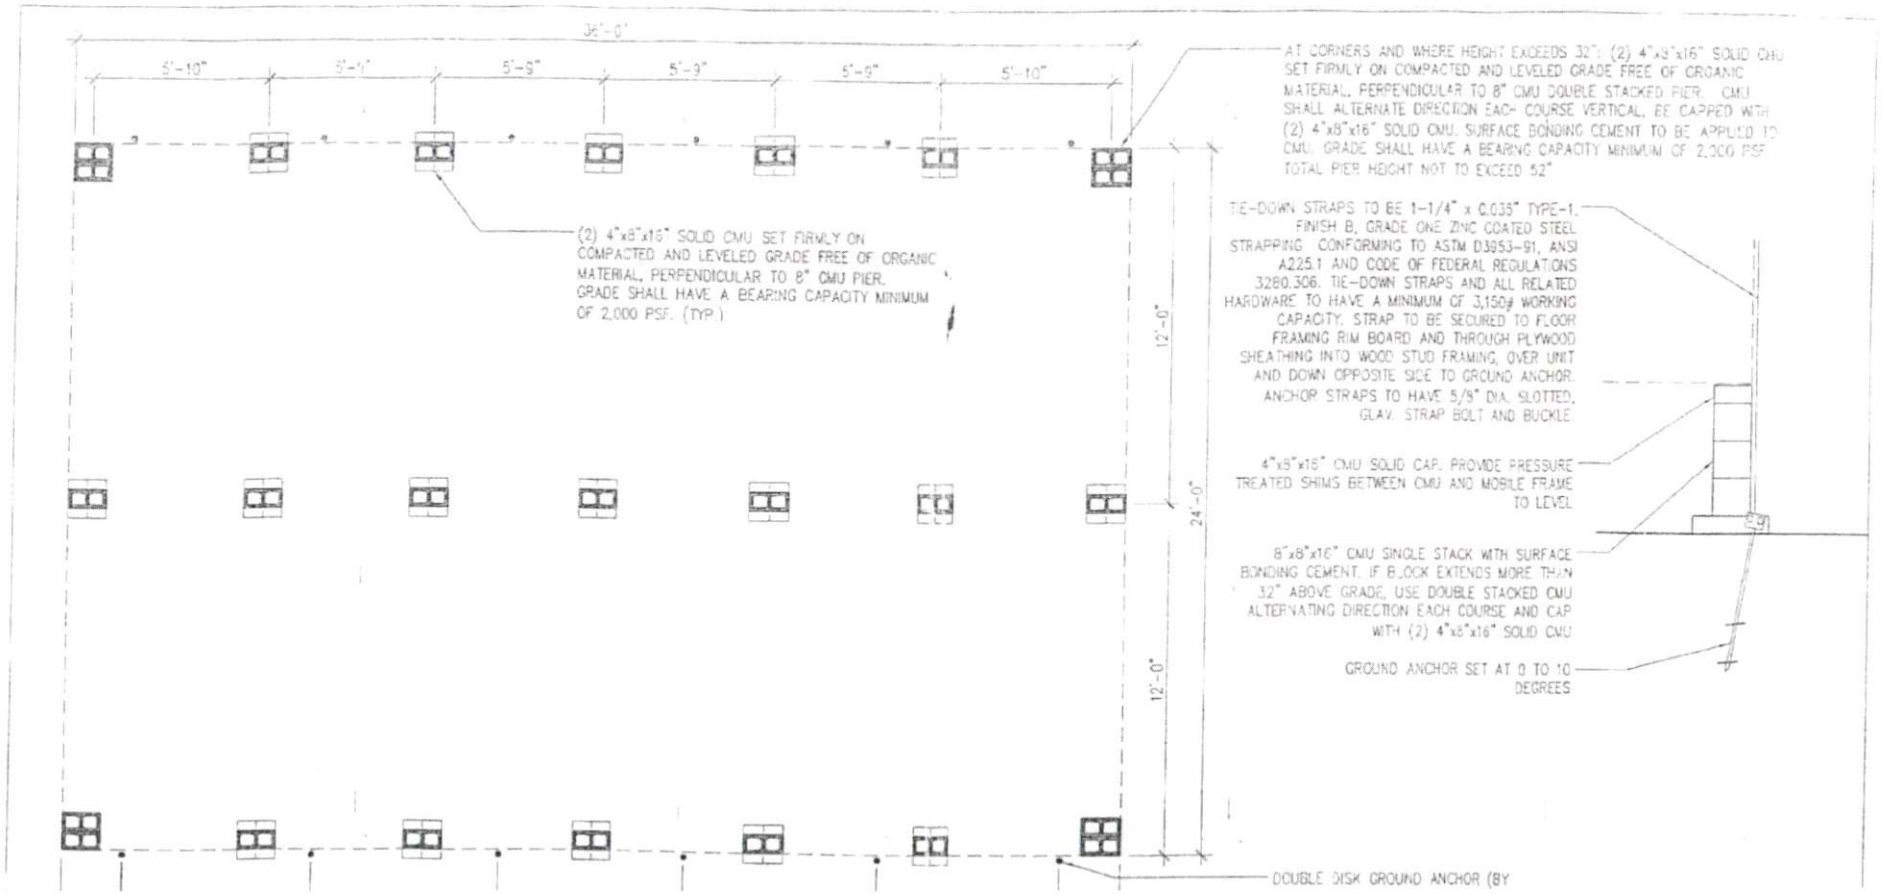

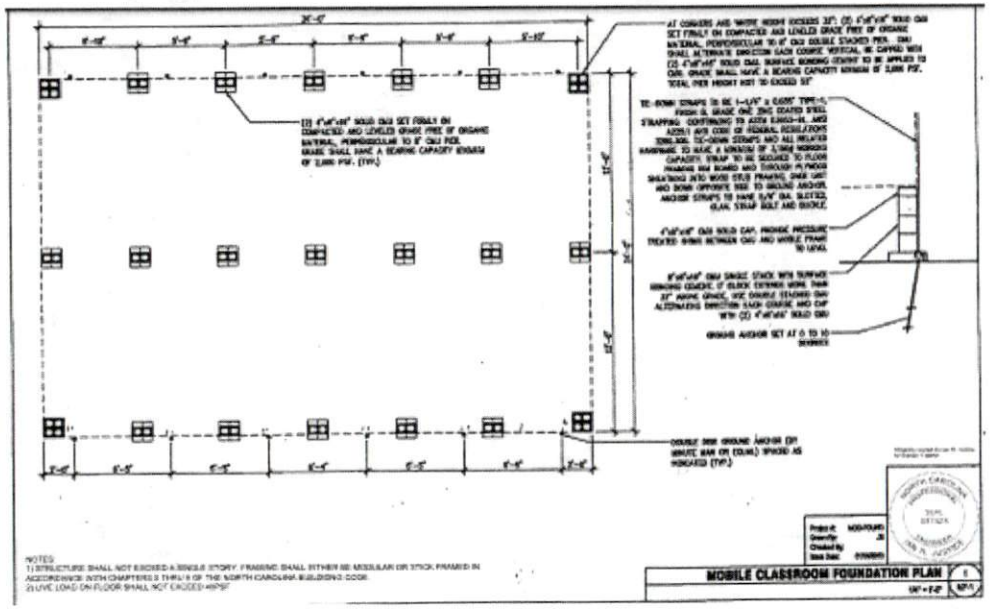

NOTES:
1) STRUCTURE SHALL NOT EXCEED A SINGLE STORY. FRAMING SHALL EITHER BE MODULAR OR STICK FRAMED IN ACCORDANCE WITH CHAPTERS 3 THRU 9 OF THE NORTH CAROLINA BUILDING CODE.
2) LIVE LOAD ON FLOOR SHALL NOT EXCEED 40PSF