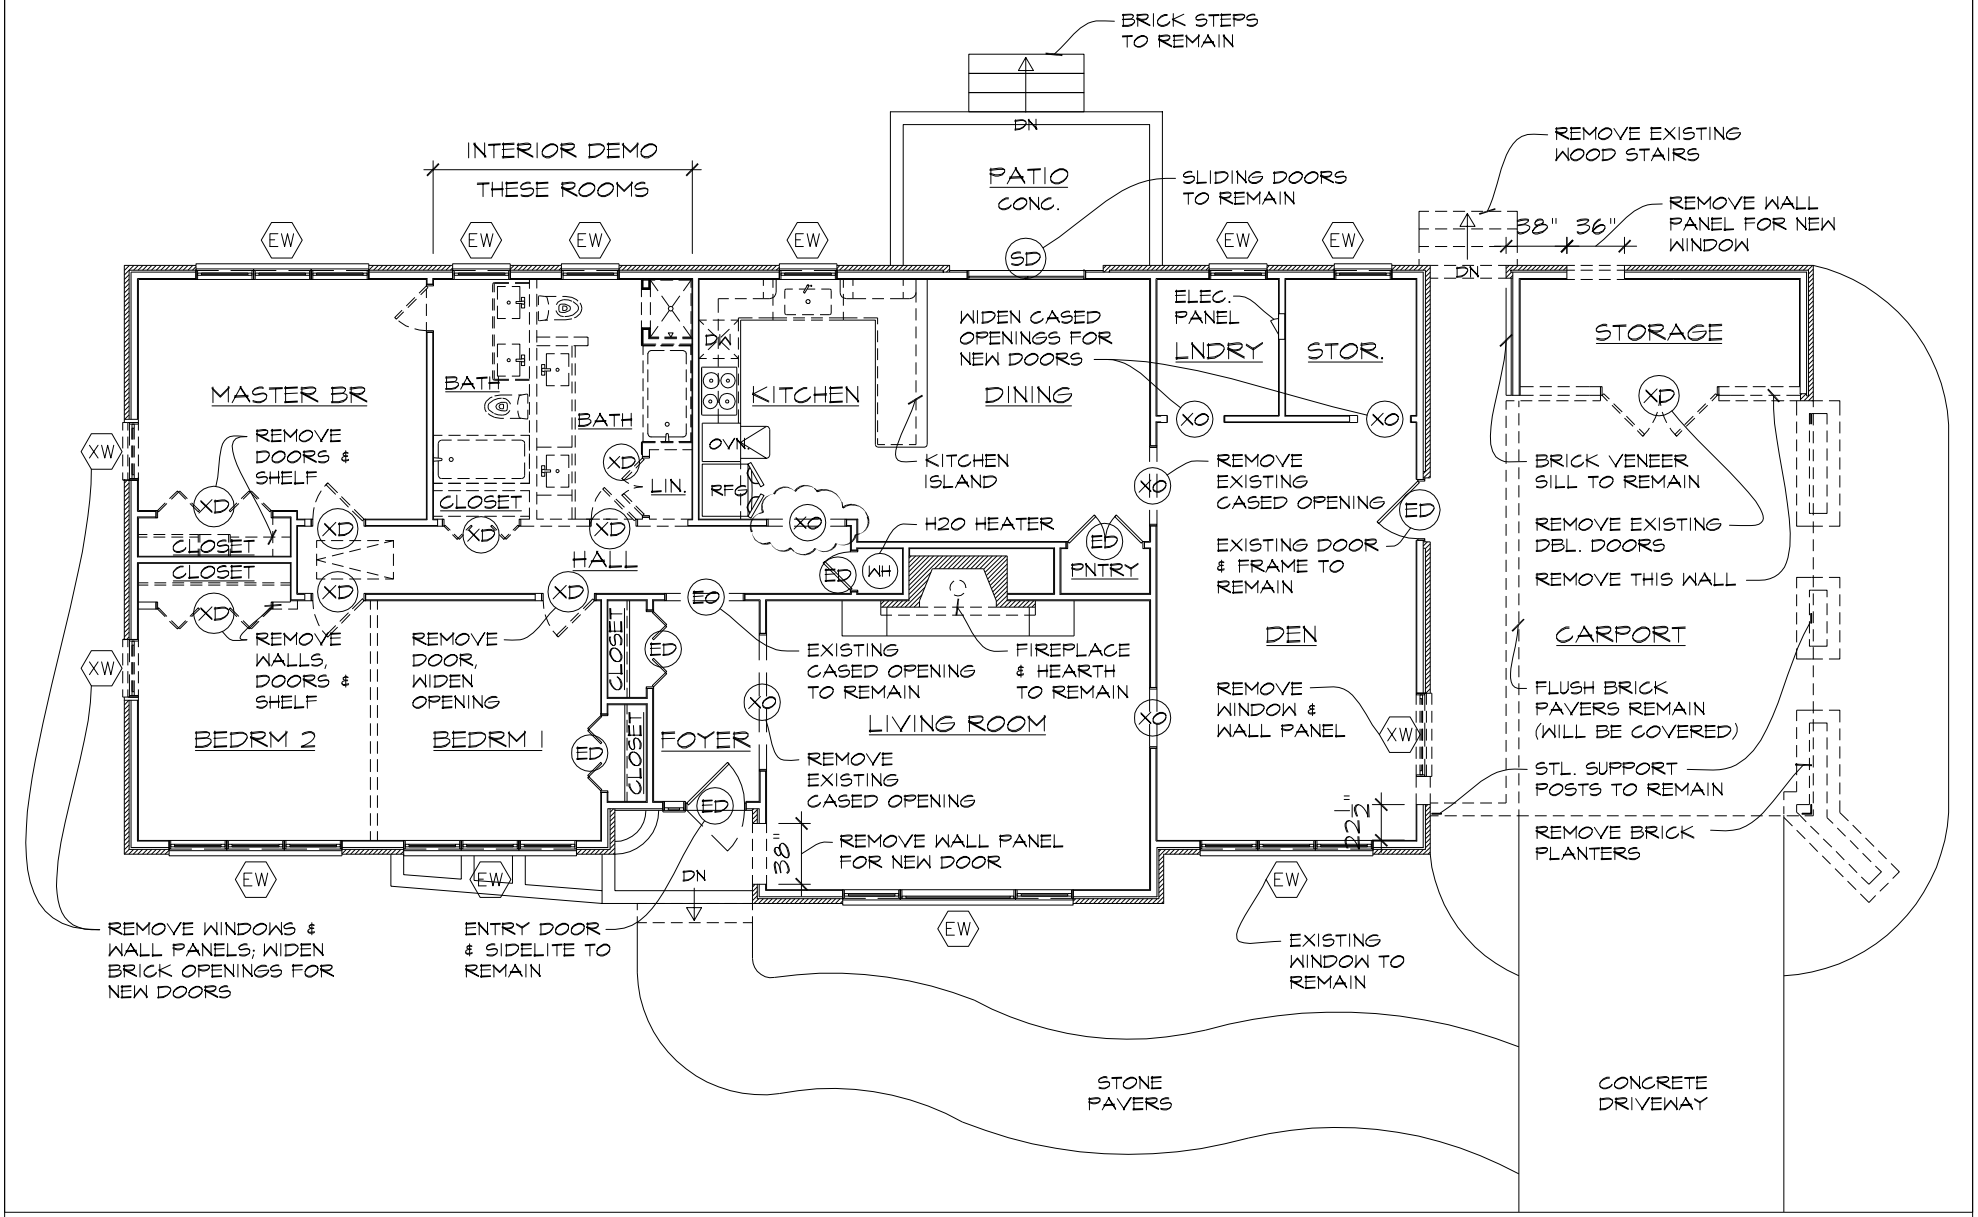

EXISTING PLAN W/ DEMO

1" = 10'-0"

0 2.5 5 10

SHEET 1 OF 2

06.11.2026

ALFREA'S PLAYGROUND DAY CARE

12082 NC HWY 42

FUQUAY VARINA, NC 27526

HARRISON ARCHITECTURE, PA
309-A West Geer Street
Durham, NC 27701
Ph. 919-949-4030
harrisonarchpa@gmail.com

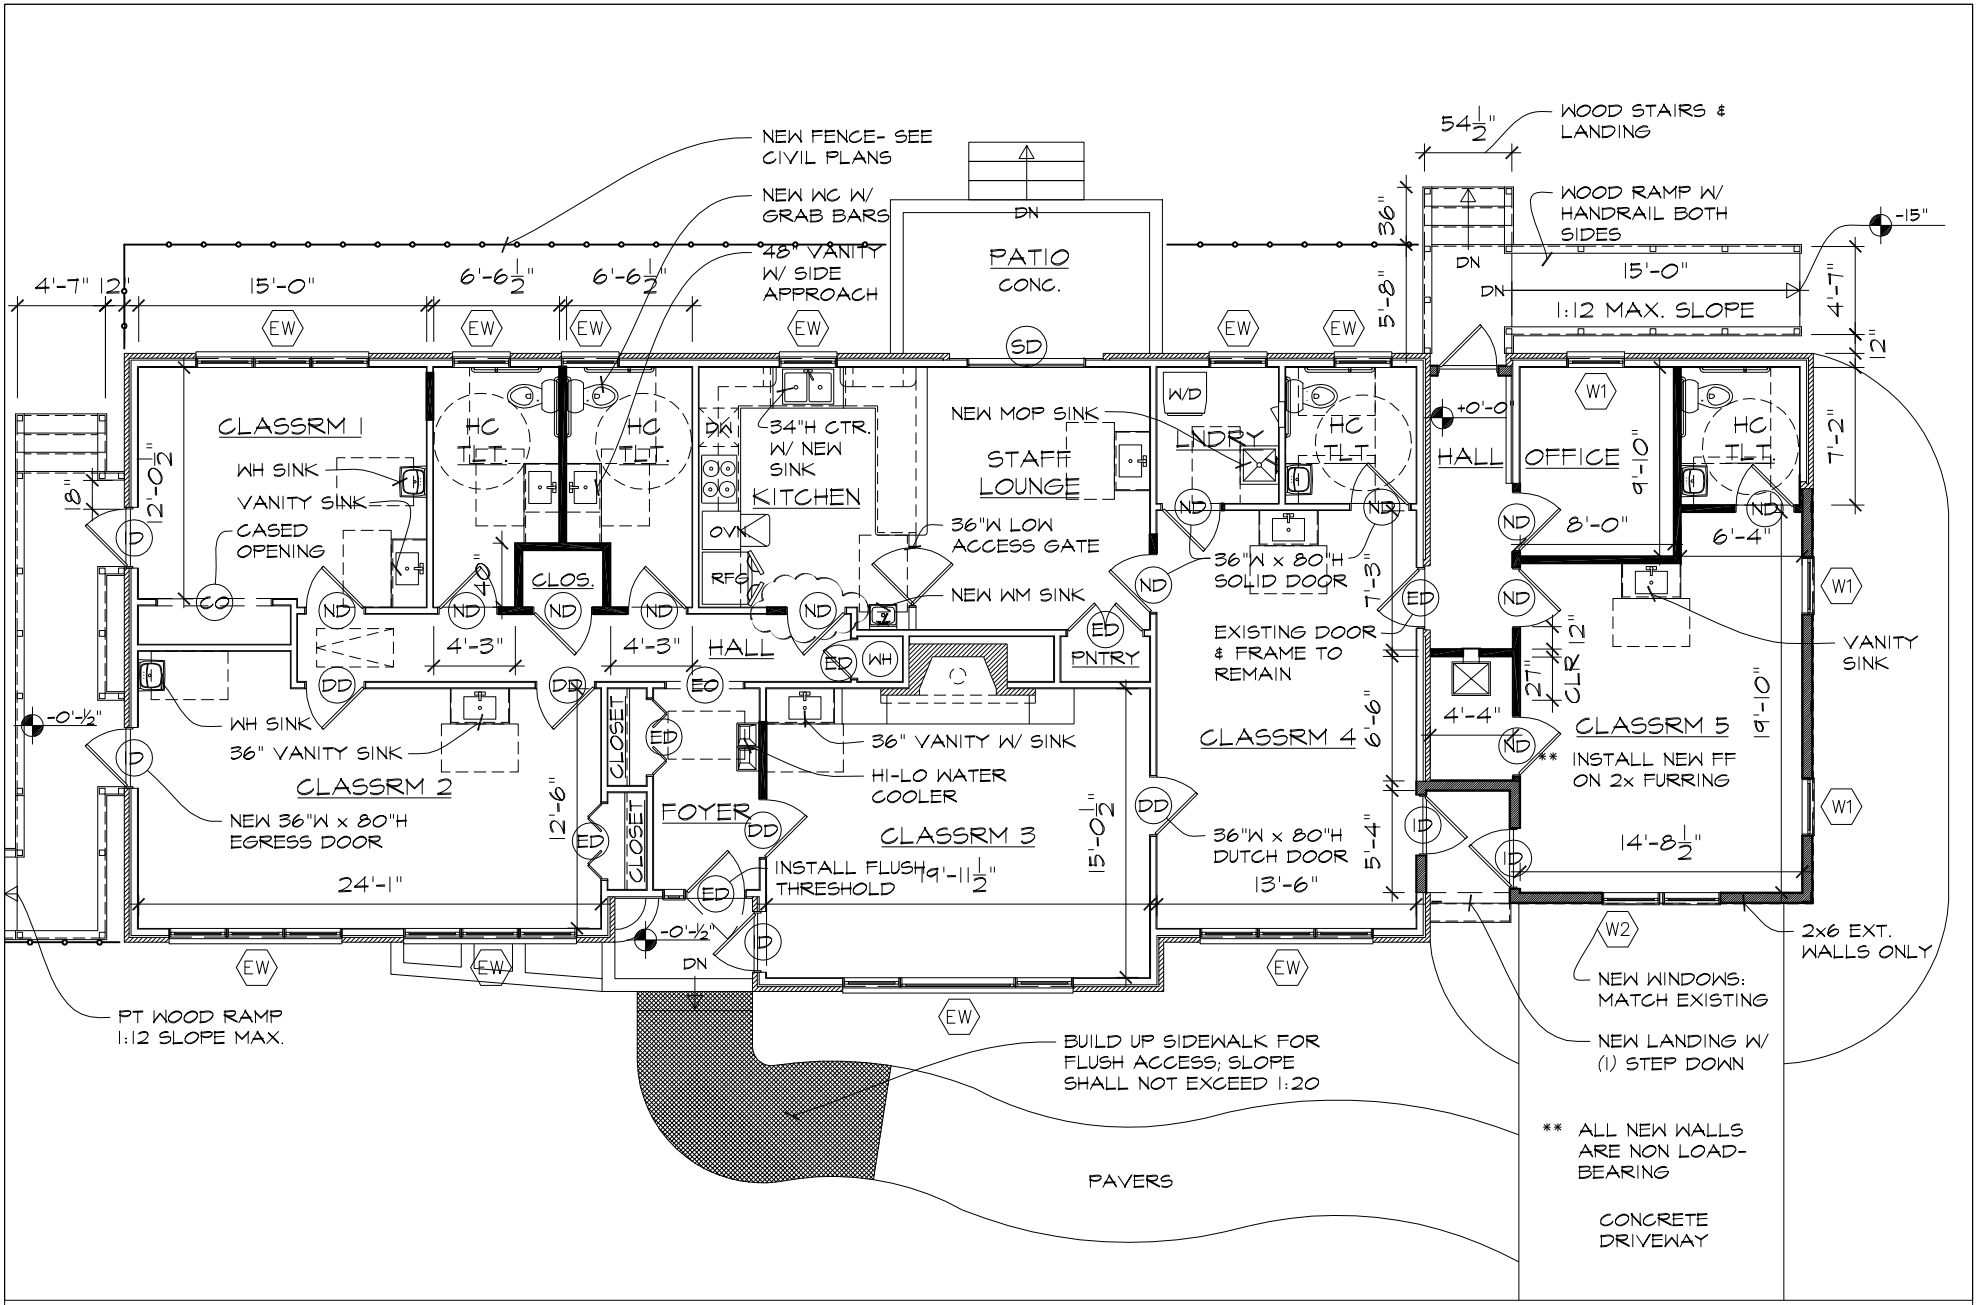

PROPOSED PLAN

1" = 10'-0"

0 2.5 5 10

SHEET 2 OF 2

06.11.2026

ALFREA'S PLAYGROUND DAY CARE

12082 NC HWY 42

FUQUAY VARINA, NC 27526

HARRISON ARCHITECTURE, PA
309-A West Geer Street
Durham, NC 27701
Ph. 919.949.4030
harrisonarchpa@gmail.com