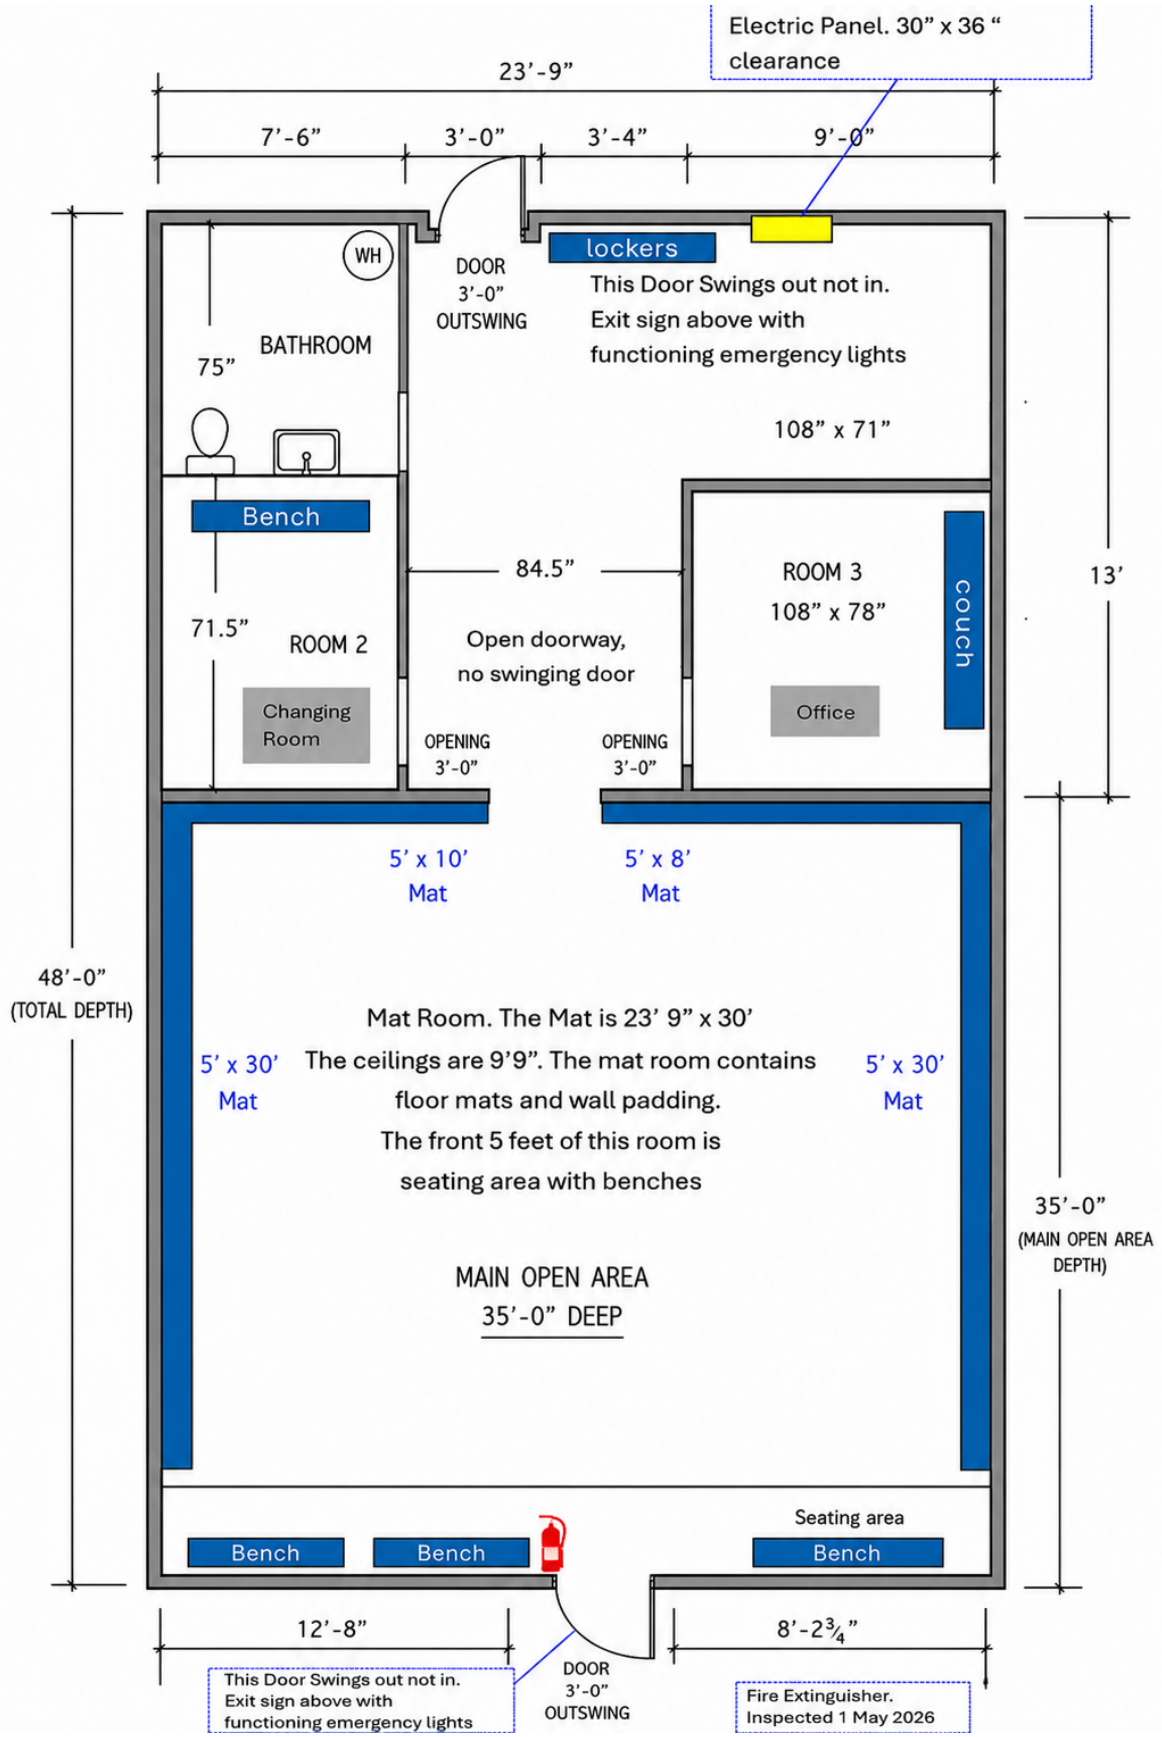
Electric Panel. 30" x 36 " clearance
23'-9"
7'-6"
3'-0"
3'-4"
9'-0"
WH
DOOR
3'-0"
OUTSWING
lockers
This Door Swings out not in.
Exit sign above with
functioning emergency lights
BATHROOM
75"
108" x 71"
Bench
84.5"
ROOM 3
108" x 78"
couch
13'
71.5"
ROOM 2
Open doorway,
no swinging door
Changing Room
Office
OPENING
3'-0"
OPENING
3'-0"
5' x 10'
Mat
5' x 8'
Mat
48'-0"
(TOTAL DEPTH)
Mat Room. The Mat is 23' 9" x 30'
The ceilings are 9'9". The mat room contains
floor mats and wall padding.
The front 5 feet of this room is
seating area with benches
5' x 30'
Mat
5' x 30'
Mat
35'-0"
(MAIN OPEN AREA DEPTH)
MAIN OPEN AREA
35'-0" DEEP
Seating area
Bench
Bench
Bench
12'-8"
8'-2¾"
This Door Swings out not in.
Exit sign above with
functioning emergency lights
DOOR
3'-0"
OUTSWING
Fire Extinguisher.
Inspected 1 May 2026