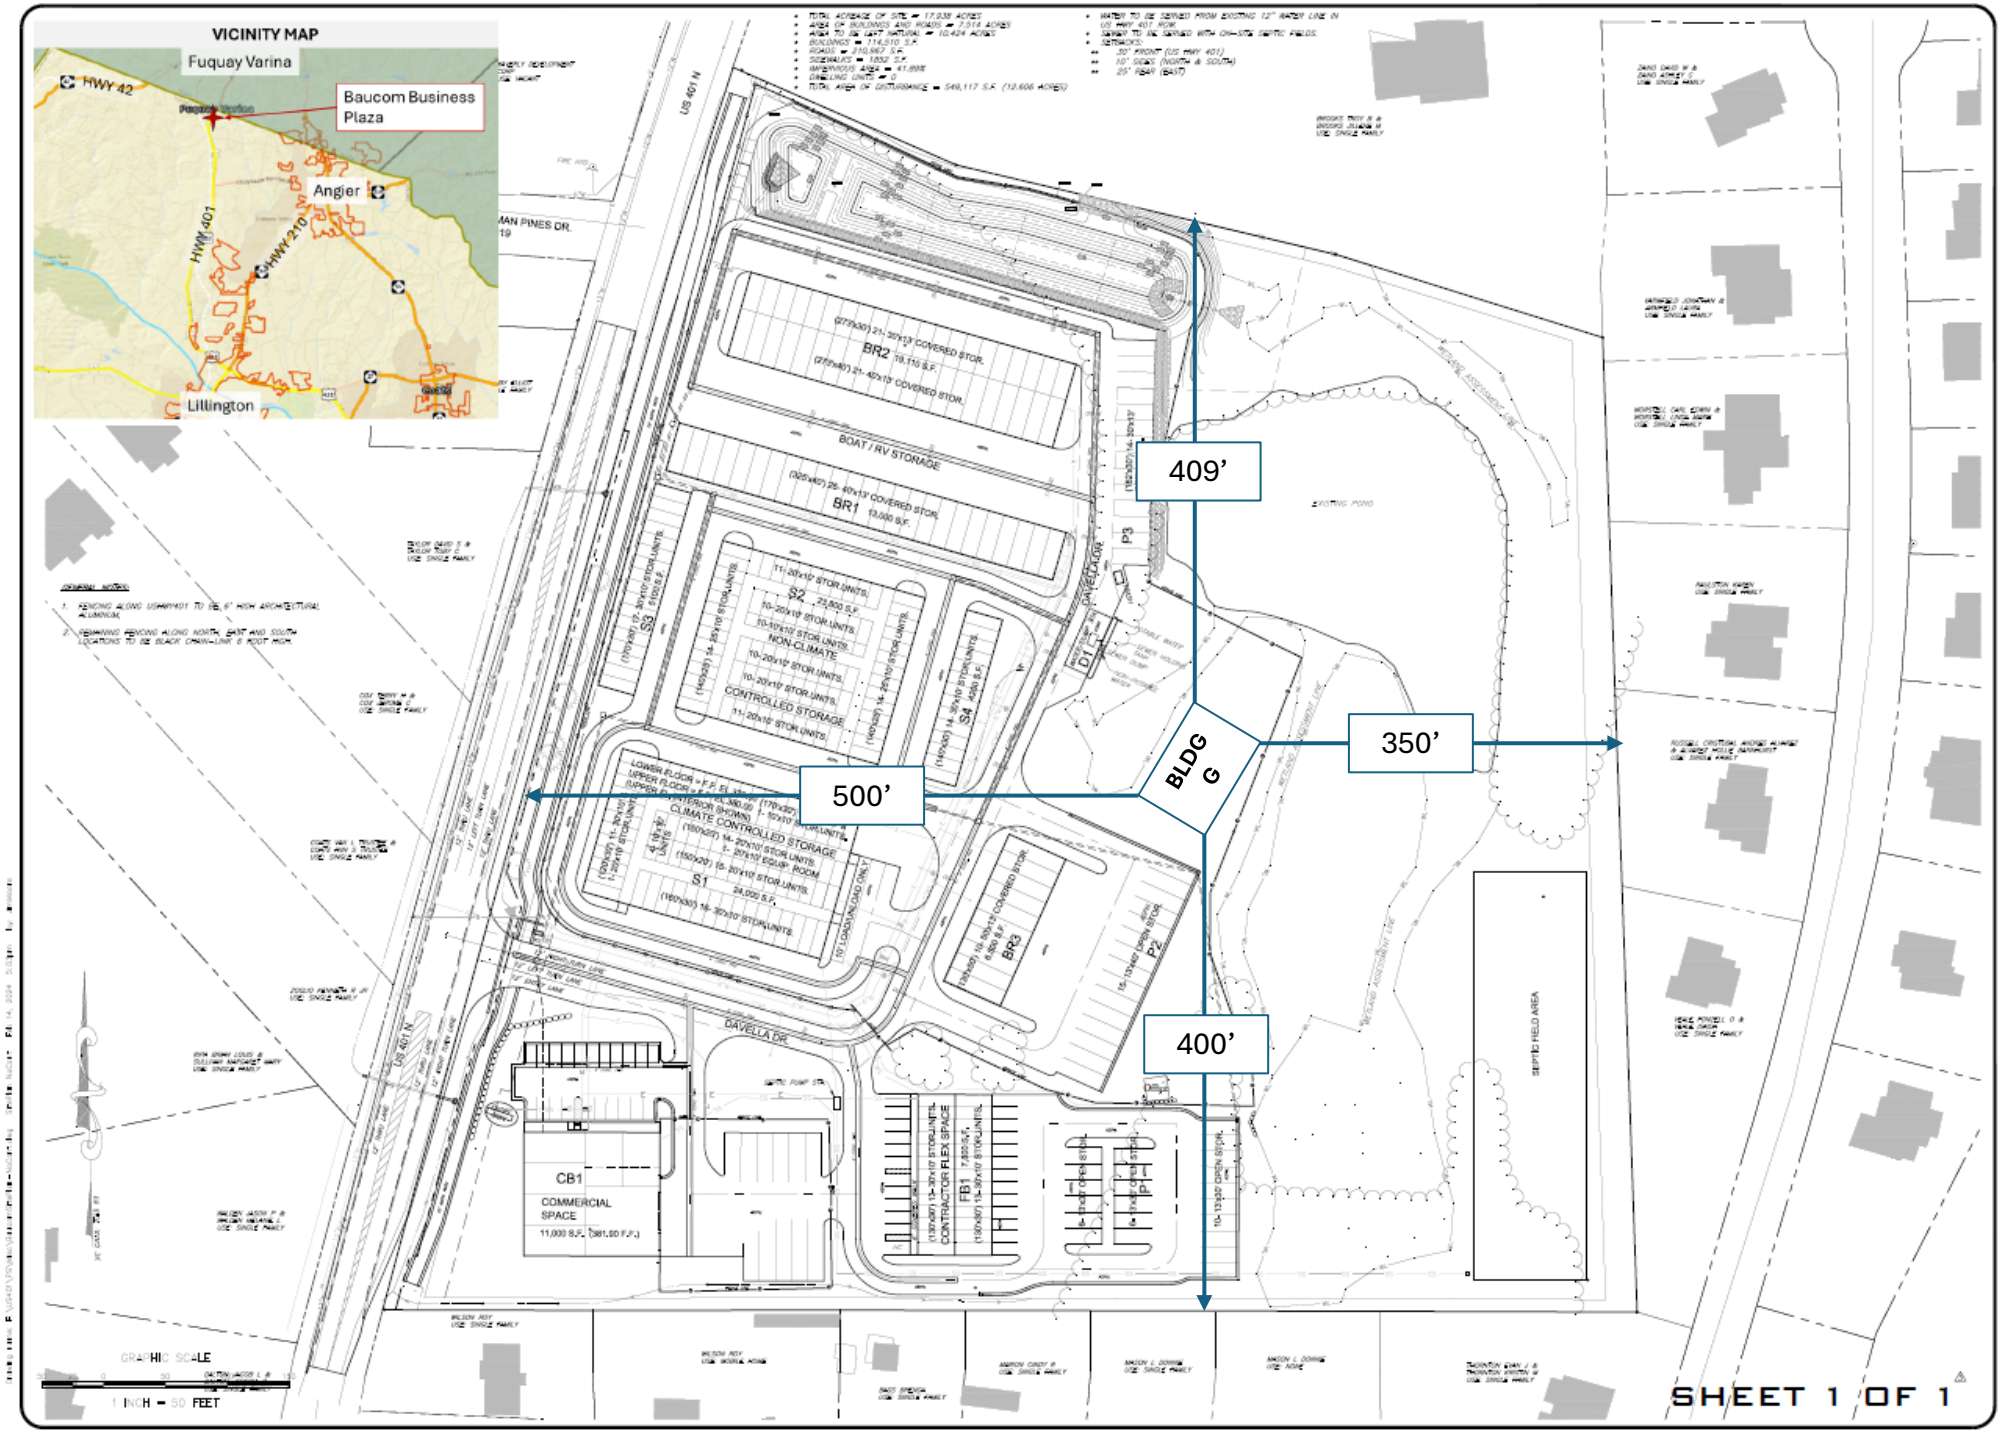
VICINITY MAP
Fuquay Varina
HWY 42
Baucom Business Plaza
Angier
HWY 401
HWY 210
Lillington
409’
350’
500’
400’
BLDG G
BR1
BR2
BR3
S1
S2
S3
S4
CB1
COMMERCIAL SPACE
FB1
CONTRACTOR FLEX SPACE
BOAT / RV STORAGE
DAVELLA DR.
US 401 N
SEPTIC FIELD AREA
GRAPHIC SCALE
1 INCH = 50 FEET
SHEET 1 OF 1
ECLS
SITE PLAN
BAUCOM BUSINESS PARK
BAUCOM BUSINESS PLAZA, LLC