BRES1604-0003

Not to scale

Revised

SITE PLAN APPROVAL

DISTRICT RA30 USE Modular Office

#BEDROOMS 3

12-20-18 dyavism
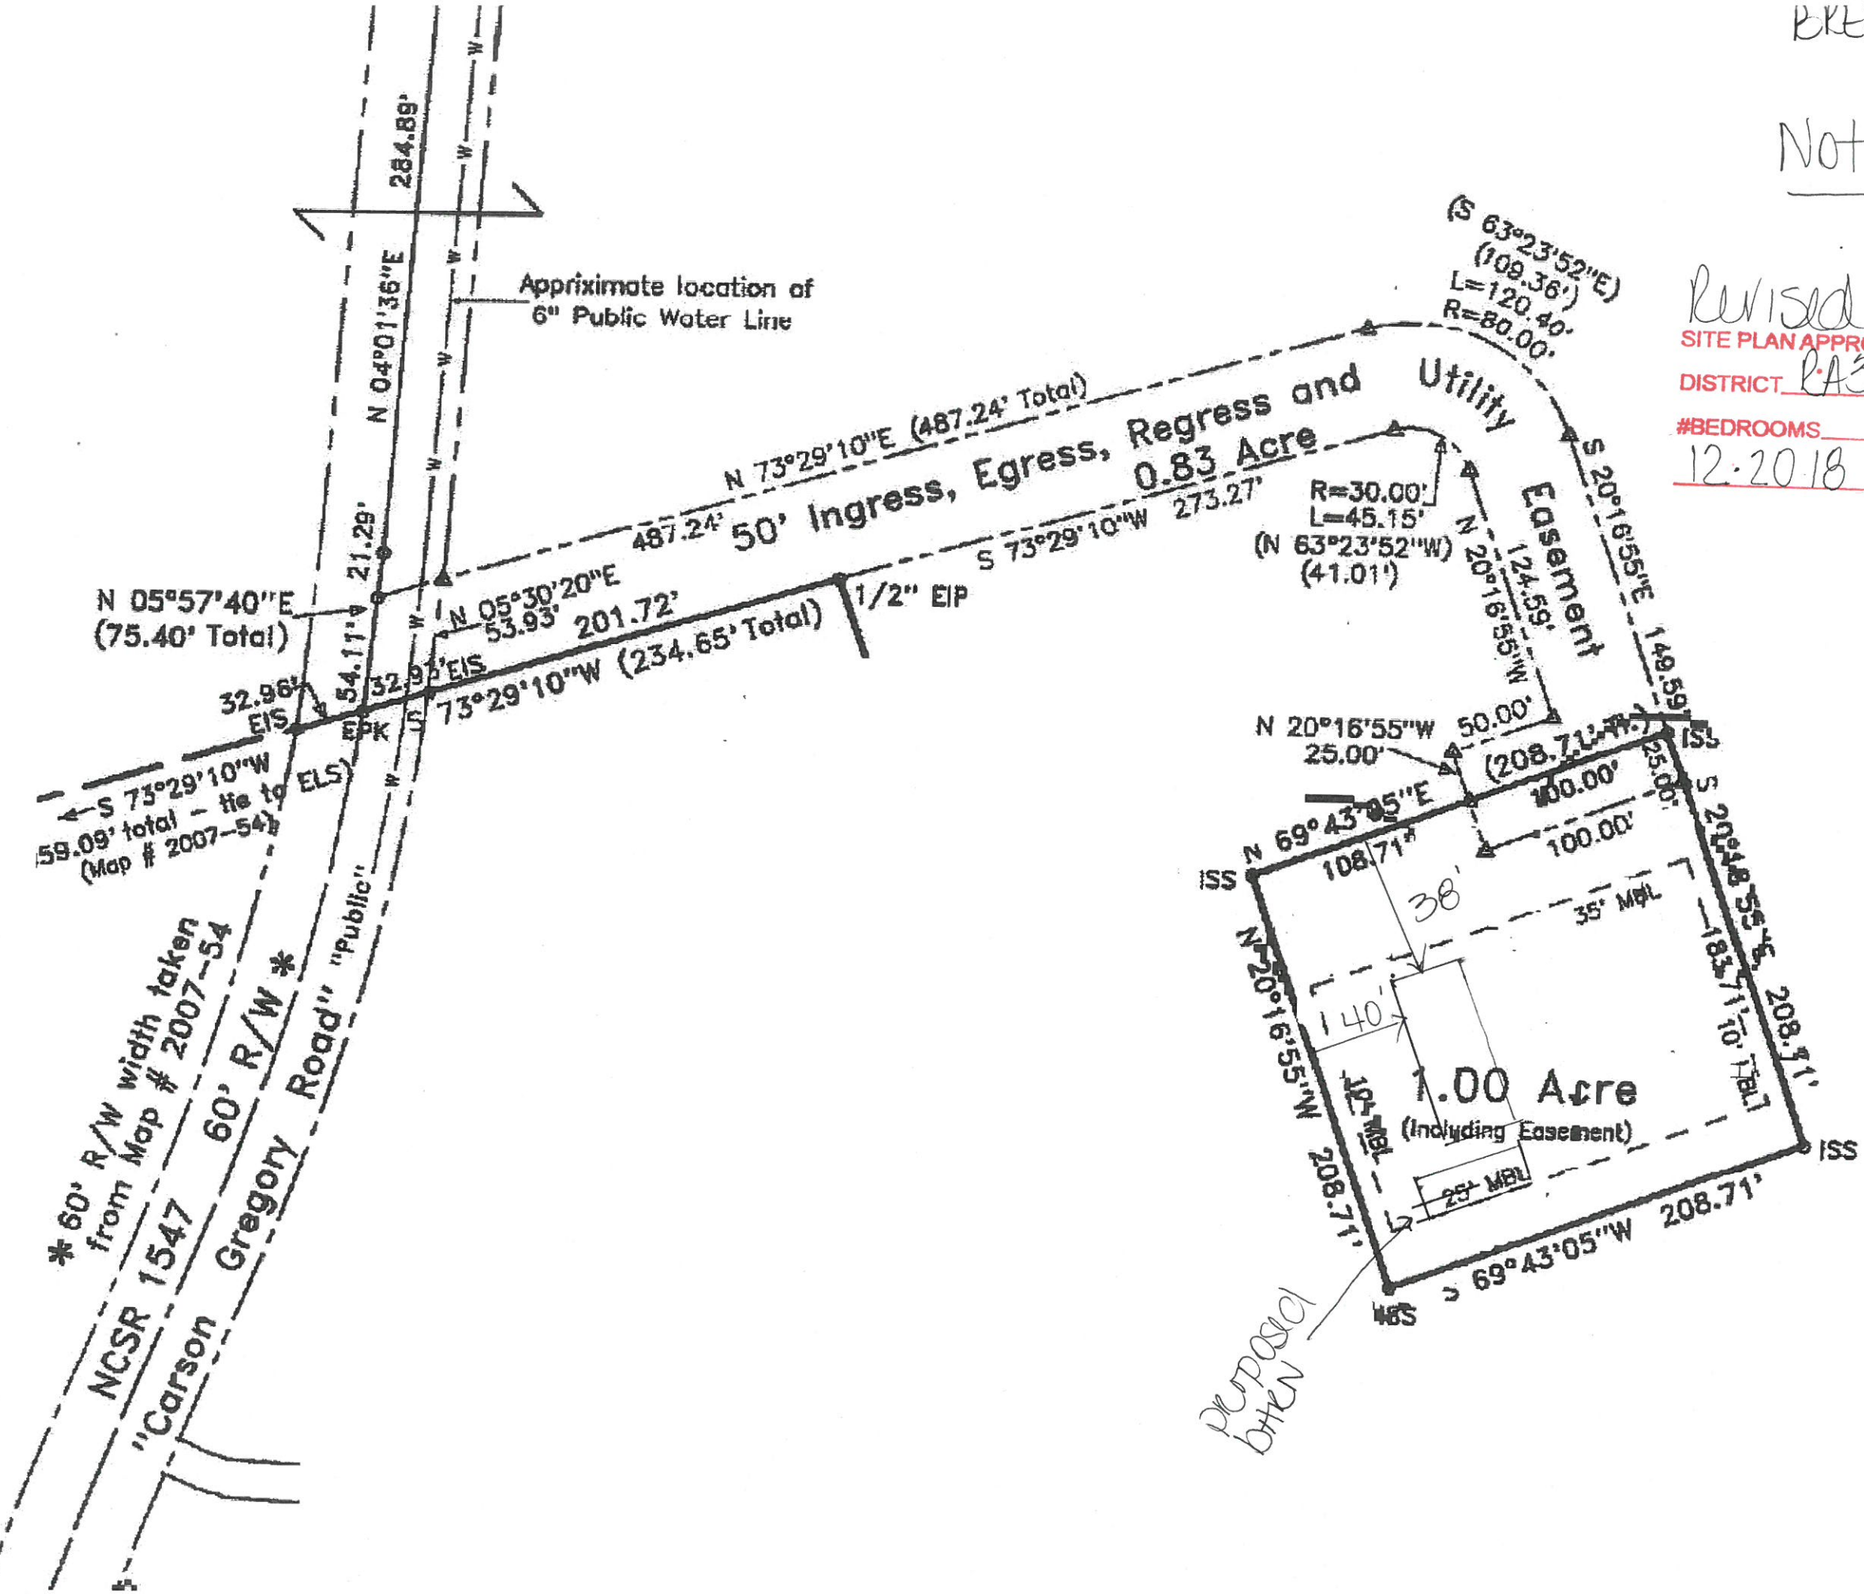
ZONING ADMINISTRATOR