Department of Environment, Health and Natural Resources
Division of Environmental Health
On-Site Wastewater Section

Sheet:
Property ID:
Lot #:
File #:
Code:

SOIL/SITE EVALUATION
for ON-SITE WASTEWATER SYSTEM

Owner: Applicant:
Address: Date Evaluated:
Proposed Facility: 3 BDRM Design Flow (.1949): 360 gpd Property Size:
Location of Site: Property Recorded:
Water Supply: ☒ Public ☐ Individual ☐ Well ☐ Spring ☐ Other
Evaluation Method: ☒ Auger Boring ☐ Pit ☐ Cut
Type of Wastewater: ☒ Sewage ☐ Industrial Process ☐ Mixed

PROFILE #	.1940 Landscape Position/ Slope %	Horizon Depth (In.)	SOIL MORPHOLOGY .1941		OTHER PROFILE FACTORS				Profile Class & LTAR
			.1941 Structure/ Texture	.1941 Consistence Mineralogy	.1942 Soil Wetness/ Color	.1943 Soil Depth (IN.)	.1956 Sapro Class	.1944 Restr Horiz	
TYPICAL IN DRAINFIELD AREA									
	LS 2-5	0-12	G LS	VFR NS/NP					
		12-27	SBK C	FR/FS/P					PS .2
		27+	SBK C		10YR 7/2				

Description	Initial System	Repair System
Available Space (.1945)	✓	✓
System Type(s)	25% RED - ULTRA SHALLOW	
Site LTAR	.2	.2

Other Factors (.1946):
Site Classification (.1948): S
Evaluated By: [illegible]
Others Present: —

NORTH CAROLINA HARNETT COUNTY

I, Mickey R. Bennett, PLS do certify that this plat was drawn under my supervision from an actual survey made under my supervision (deed description recorded in Book 3198, Page 0127, other sources, etc. as noted) that the boundaries not surveyed are clearly indicated as drawn from information found in Book 3198 Page 0127, that the ratio of precision as calculated is 1:10000; that this plat was prepared in accordance with G.S. 47-30 as amended. Witness my original signature, registration number and seal this 25th day of March, A.D. 2019.

Mickey R. Bennett
MICKEY R. BENNETT
L.S. - 1614

NORTH CAROLINA PROFESSIONAL SEAL No. 1614 SURVEYOR MICKEY R. BENNETT

I, MICKEY R. BENNETT, DO HEREBY CERTIFY THAT THIS PLAT DOES NOT CREATE A SUBDIVISION OF LAND WITHIN THE AREA OF A COUNTY OR MUNICIPALITY THAT HAS AN ORDINANCE THAT REGULATES PARCELS OF LAND.

DEED REFERENCE
DEED BOOK 3680, PAGE 208
DEED BOOK 3308, PG 922

MAP REFERENCE
MAP NO. 2019-15

TOTAL AC. IN MINOR 18.97 AC.

NOTE: ALL LOTS SHALL BE SERVED BY PRIVATE WELLS AND SEPTIC SYSTEM.

NOTE: PROPOSED DRIVES (AS SHOWN) FOR LOTS 1 & 2 AND 3 & 4 SHALL BE LOCATED WITHIN CLOSE PROXIMITY OF JOINT PROPERTY LINE AT ROAD.

MINOR SUBDIVISION——HARNETT COUNTY
CERTIFICATION OF OWNERSHIP, DEDICATION AND ACKNOWLEDGEMENT

I (We) hereby certify that I am (We are) the owner(s) of record of the property shown and described hereon and that I (We) hereby adopt this plan of subdivision with my (our) free consent, establish the minimum building setback lines, and dedicate all streets, alleys, walks, parks and other open spaces to public or private use as noted. I (We) also certify that the road shown is within the subdivision regulation jurisdiction of County of Harnett. I (We) also understand that we will not be allowed to use the minor subdivision status (or a period of three years from its recording date as shown on the plat) now in the register of deeds.

Date — Owner/Owner

Minor Subdivision Approval

I hereby certify that the development proposed hereon has been granted final approval from Harnett County E-911 Addressing, Environmental Health, Planning, Public Utilities and the North Carolina Department of Transportation. This Plat is subject to any and all conditions stated below and is eligible for recordation in the Harnett County Register of Deeds within thirty days of the date below.

E-911 Addressing: NA

Public Utilities (Not For Construction): water available

NCDOT: Sponge of use. Require new driveway permit

Theresa Jones — 4-2-19
Subdivision Administrator — Date

STATE OF NORTH CAROLINA
COUNTY OF HARNETT

I, Tammy Lord, REVIEW OFFICER OF HARNETT COUNTY, CERTIFY THAT THE MAP OR PLAT TO WHICH THIS CERTIFICATION IS APPLIED MEETS ALL STATUTORY REQUIREMENTS FOR RECORDING.

DATE: 4/2/19 — REVIEW OFFICER

NORTH CAROLINA
HARNETT COUNTY

This map/plat was presented for registration and recorded in this office of Map Number 2019-100

This 2nd day of April, 2019, at 11:24 o'clock A.M.

KIMBERLY D. HARGROVE, Register of Deeds

By: Kimberly D. Hargrove
Assistant/Deputy Register of Deeds

FOR REGISTRATION
KIMBERLY D. HARGROVE
REGISTER OF DEEDS
HARNETT COUNTY, NC
2019 APR 02 11:24:00 AM
INSTRUMENT # 2019004910
BOOK:
PAGES:
2019004910

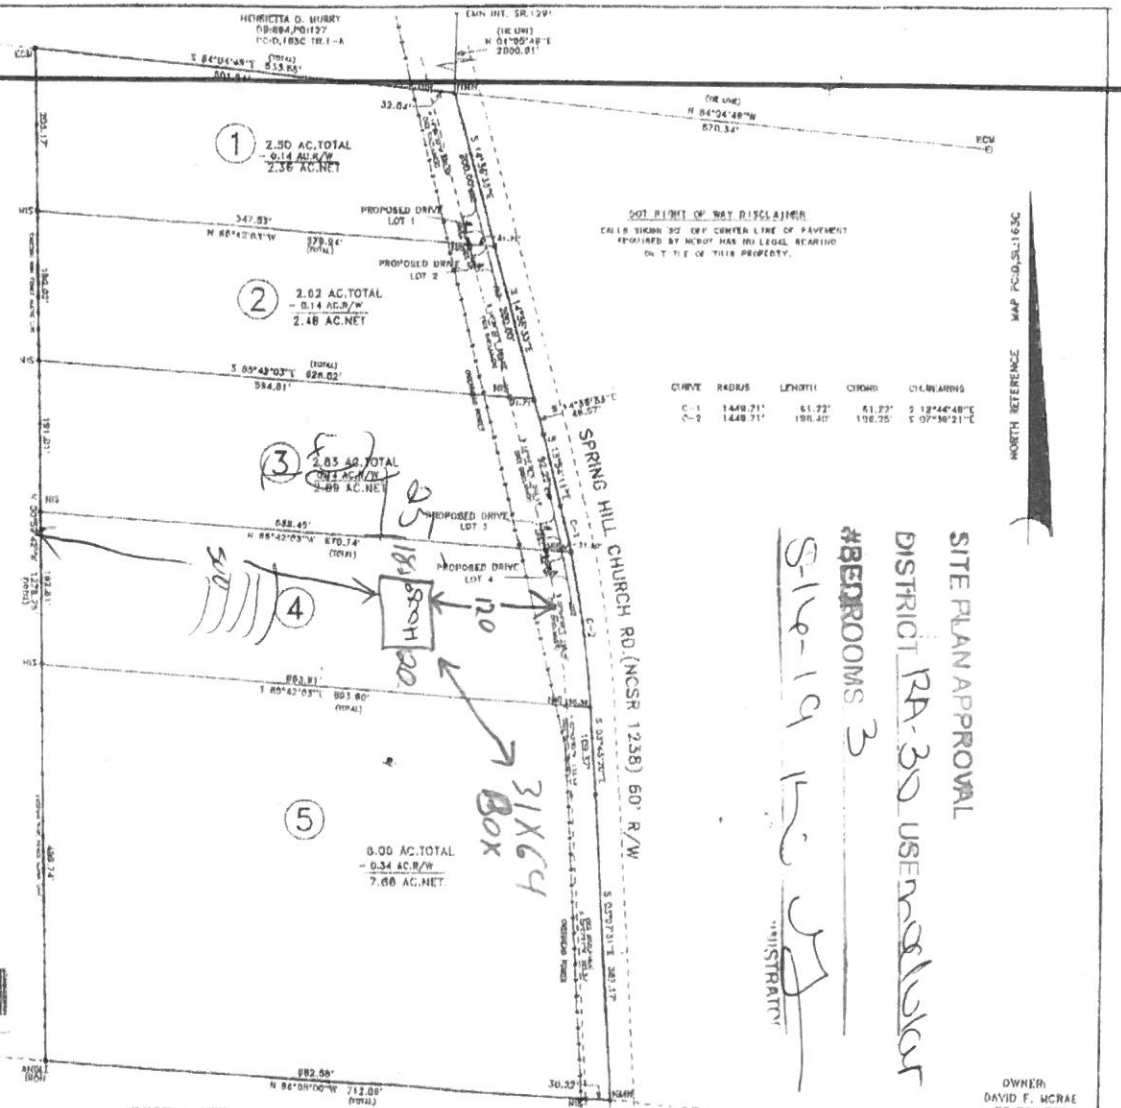

LEGEND

LINES NOT SURVEYED
LINES SURVEYED
EIP——EXISTING IRON PIPE
ECM——EXISTING CONCRETE MONUMENT
EIS——EXISTING IRON STAKE
EPKN——EXISTING P.K. NAIL
RLS——EXISTING LICENSING STAKE
NIS——NEW IRON STAKE NIP——NEW IRON PIPE
PKNS——P.K. NAIL SET
EWS——EXISTING RAILROAD SPIKE
NWS——NEW RAILROAD SPIKE
EMN——EXISTING MAGNETIC NAIL
NMN——NEW MAGNETIC NAIL
ECX——EXISTING COTTON SPINDLE
NCX——NEW COTTON SPINDLE
CP/SW——(CONTROL CORNER)
SCN/NON/XON (CONTROL CORNERS)
C/L——CENTER LINE R/W——NEW OR FORMALLY
CP——CALCULATED POINT
CBBP——CURVE BEARING AND DISTANCE
S.L.——SIGHT LINE R/W——RIGHT OF WAY
EX.——EXISTING AC.——ACRES

MINOR SUBDIVISION
SURVEY FOR:
DAVID F. MCRAE

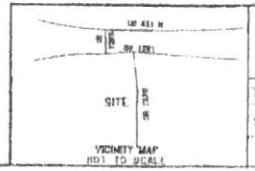

TOWNSHIP: UPPER LITTLE RIVER	COUNTY: HARNETT		
STATE: NORTH CAROLINA	DATE: MARCH 25, 2019	SCALE: 1" = 100'	SURVEYED BY: RVB / DRAWN BY: MRB & RVB
ZONED: RA-30	WATERSHED DISTRICT: N/A	PID #: 130810 0864 00 / PIN #: 0610-45-5880.000	CHECKED & CLOSURE BY: MRD

BENNETT SURVEYS F-1304
1682 CLARK RD., LILLINGTON, N.C. 27546
(910) 893-5252

FIELD BOOK: FOCUS 30/35
DRAWING NO.: 19008