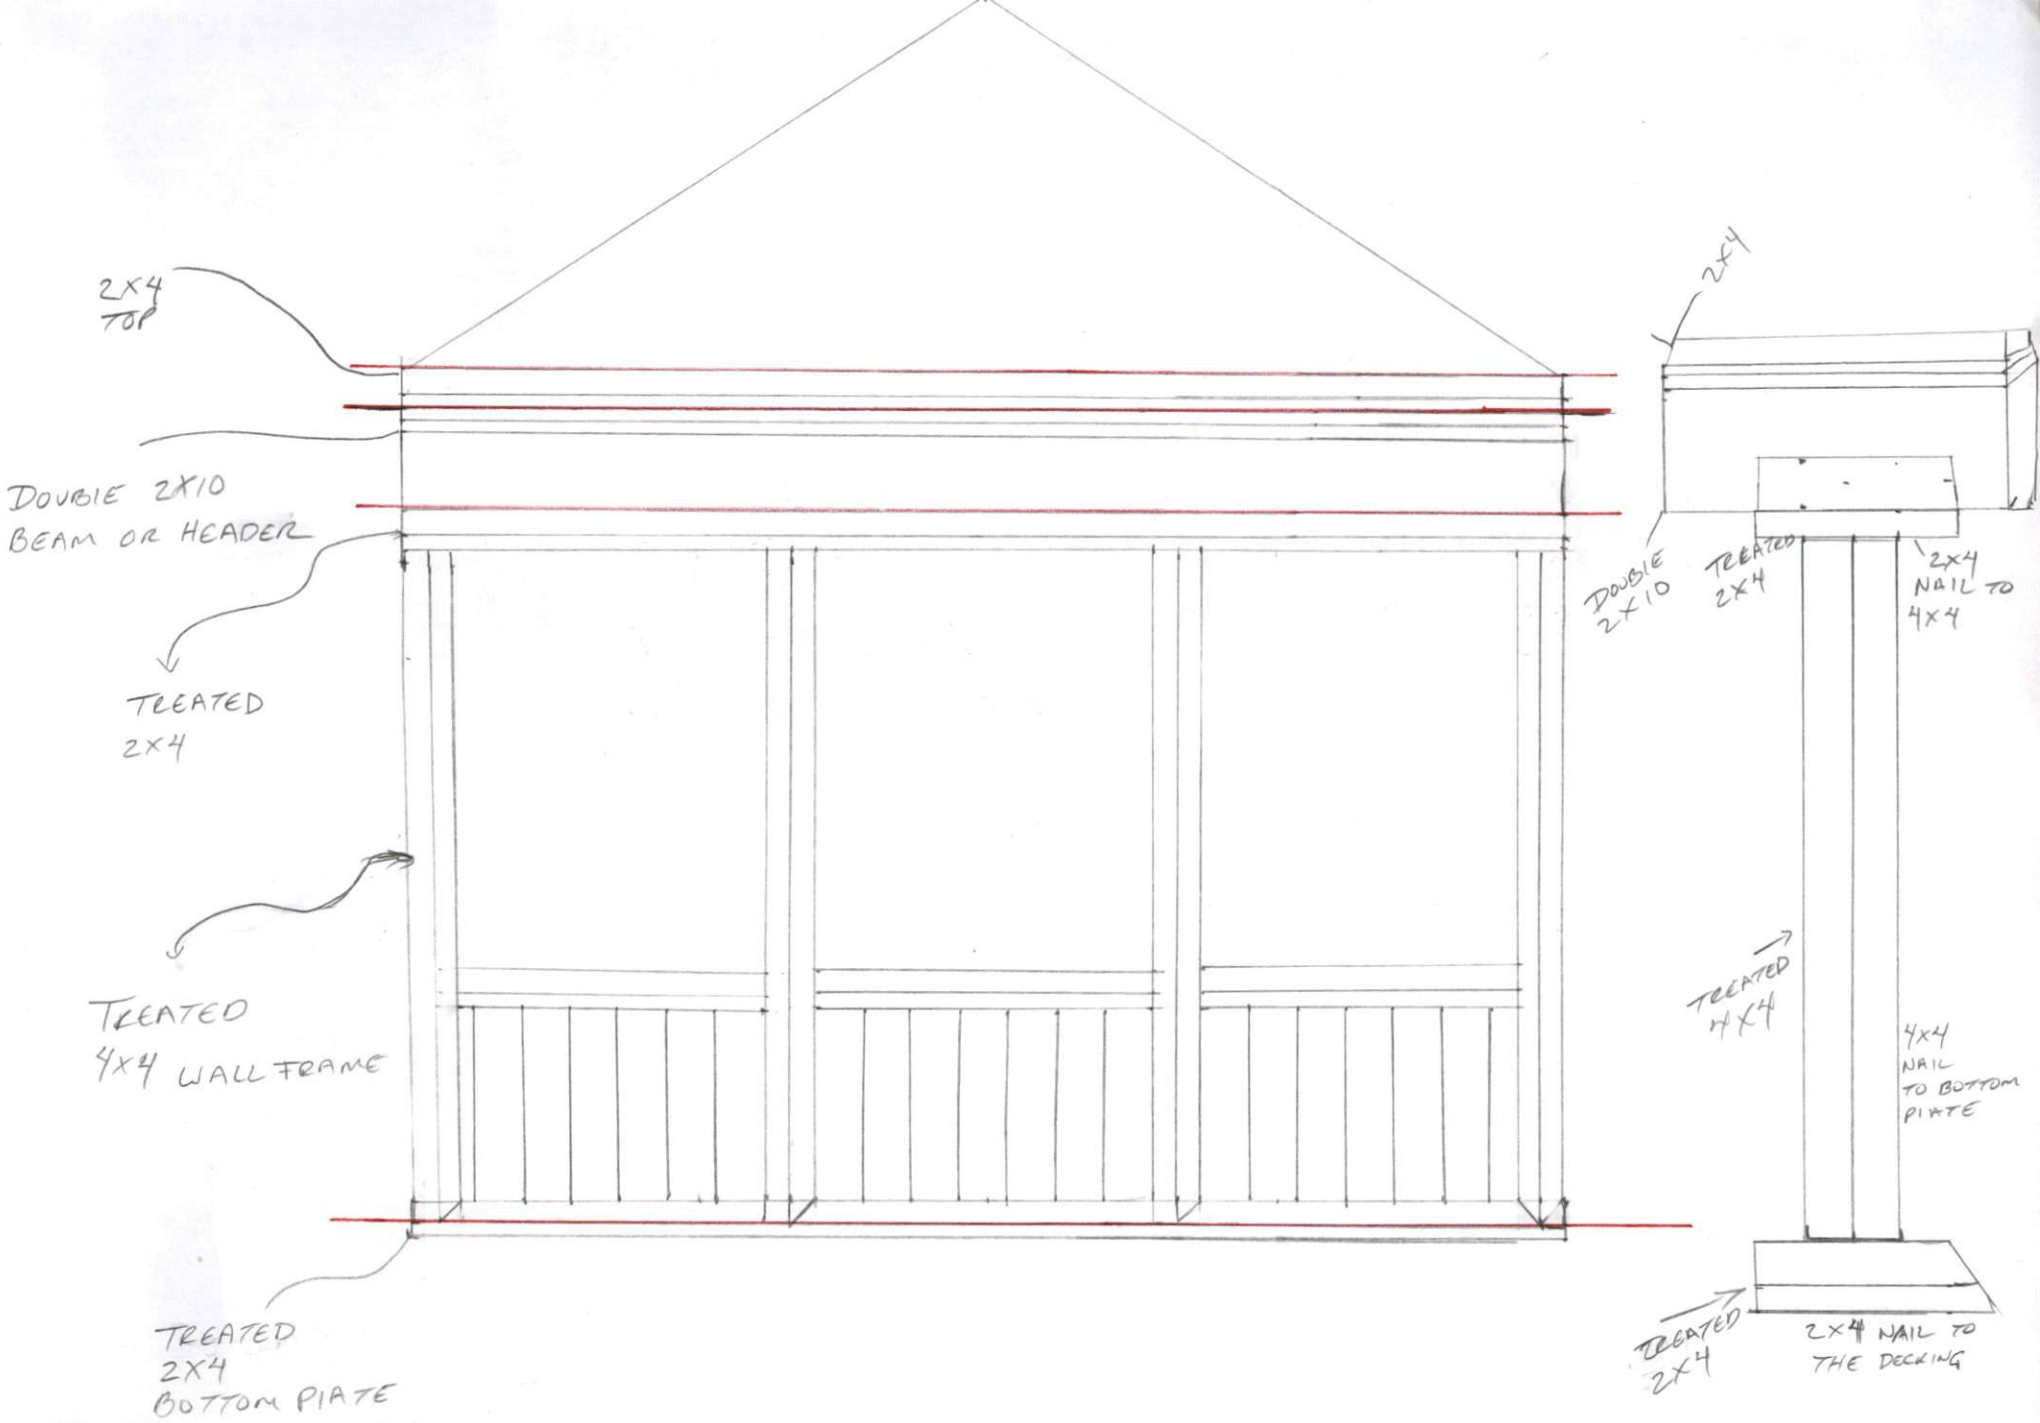
2X4
TOP
DOUBLE 2X10
BEAM OR HEADER
TREATED
2X4
TREATED
4X4 WALL FRAME
TREATED
2X4
BOTTOM PLATE
2X4
DOUBLE
2X10
TREATED
2X4
2X4
NAIL TO
4X4
TREATED
4X4
4X4
NAIL
TO BOTTOM
PLATE
TREATED
2X4
2X4 NAIL TO
THE DECKING