Department of Environment, Health and Natural Resources
Division of Environmental Health
On-Site Wastewater Section

Sheet:
Property ID:
Lot #:
File #:
Code:

SOIL/SITE EVALUATION
for ON-SITE WASTEWATER SYSTEM

Owner: Applicant:
Address: Date Evaluated: 6/27/19
Proposed Facility: 4 BDRM Design Flow (.1949): 480 gpd Property Size:
Location of Site: Property Recorded:
Water Supply: ☒ Public ☐ Individual ☐ Well ☐ Spring ☐ Other
Evaluation Method: ☒ Auger Boring ☐ Pit ☐ Cut
Type of Wastewater: ☒ Sewage ☐ Industrial Process ☐ Mixed

PROFILE #	.1940 Landscape Position/ Slope %	Horizon Depth (In.)	SOIL MORPHOLOGY .1941		OTHER PROFILE FACTORS				Profile Class & LTAR
			.1941 Structure/ Texture	.1941 Consistence Mineralogy	.1942 Soil Wetness/ Color	.1943 Soil Depth (IN.)	.1956 Sapro Class	.1944 Restr Horiz	
1	LS 7-10	0-14	G SL	VFR NS/NP					
		14-28	SBR SCL	FR SS/SP					
		28-36	SBK C	FR SS/SP	10YR 7/2 @ 34"				PS .4
2	FS 2.5	0-44	G SL	VFR NS/NP					PS .6
3	FS 2.5	0-42	G SL	VFR NS/NP					PS .6

Description	Initial System	Repair System
Available Space (.1945)	✓	✓
System Type(s)	25% red	100%
Site LTAR	.4	.4

Other Factors (.1946):
Site Classification (.1948): PS
Evaluated By: [illegible]
Others Present: —

SITE PLAN APPROVAL

DISTRICT RA20M USE. DWTH

#BEDROOMS 4

6-6-19 K. [illegible]

ZONING ADMINISTRATOR

NT DEPICTED HEREON HAS BEEN
T COUNTY E-911 ADDRESSING,
LIC UTILITIES, AND THE NORTH
ION. THIS PLAT IS SUBJECT TO
N AND IS ELIGIBLE FOR
REGISTER OF DEEDS WITHIN

DATE

ON

S OR
REON

OWNER

OWNER

I, MELVIN A. GRAHAM, CERTIFY THAT THIS PLAT WAS DRAWN UNDER MY SUPERVISION FROM AN ACTUAL SURVEY MADE UNDER MY SUPERVISION (DEED DESCRIPTION RECORDED IN BOOK 1199 PAGE 957 ,ETC.); THAT THE BOUNDARIES NOT SURVEYED ARE CLEARLY INDICATED AS DRAWN FROM INFORMATION FOUND IN BOOK N/A , PAGE N/A ; THAT THE RATIO OF PRECISION OR POSITIONAL ACCURACY AS CALCULATED IS 1: 10,000 THAT THIS PLAT WAS PREPARED IN ACCORDANCE WITH G.S. 47-30 AS AMENDED.WITNESS MY ORIGINAL SIGNATURE, LICENSE NUMBER AND SEAL THIS 2 DAY OF MAY , A.D. 2019

PRELIMINARY

MELVIN A. GRAHAM, PLS. REGISTRATION NUMBER L-3471

NORTH CAROLINA PROFESSIONAL SEAL L-3471 LAND SURVEYOR MELVIN A. GRAHAM

NOTE:
THIS SURVEY CREATES A SUBDIVISION OF LAND WITHIN THE AREA OF A COUNTY OR MUNICIPALITY THAT HAS AN ORDINANCE THAT REGULATES PARCELS OF LAND.

SURVEYOR

STATE OF NORTH CAROLINA
COUNTY OF HARNETT

I, REVIEW OFFICER OF HARNETT COUNTY, CERTIFY THAT THE MAP OR PLAT TO WHICH THIS CERTIFICATION IS AFFIXED MEETS ALL STATUTORY REQUIREMENTS FOR RECORDING.

DATE REVIEW OFFICER

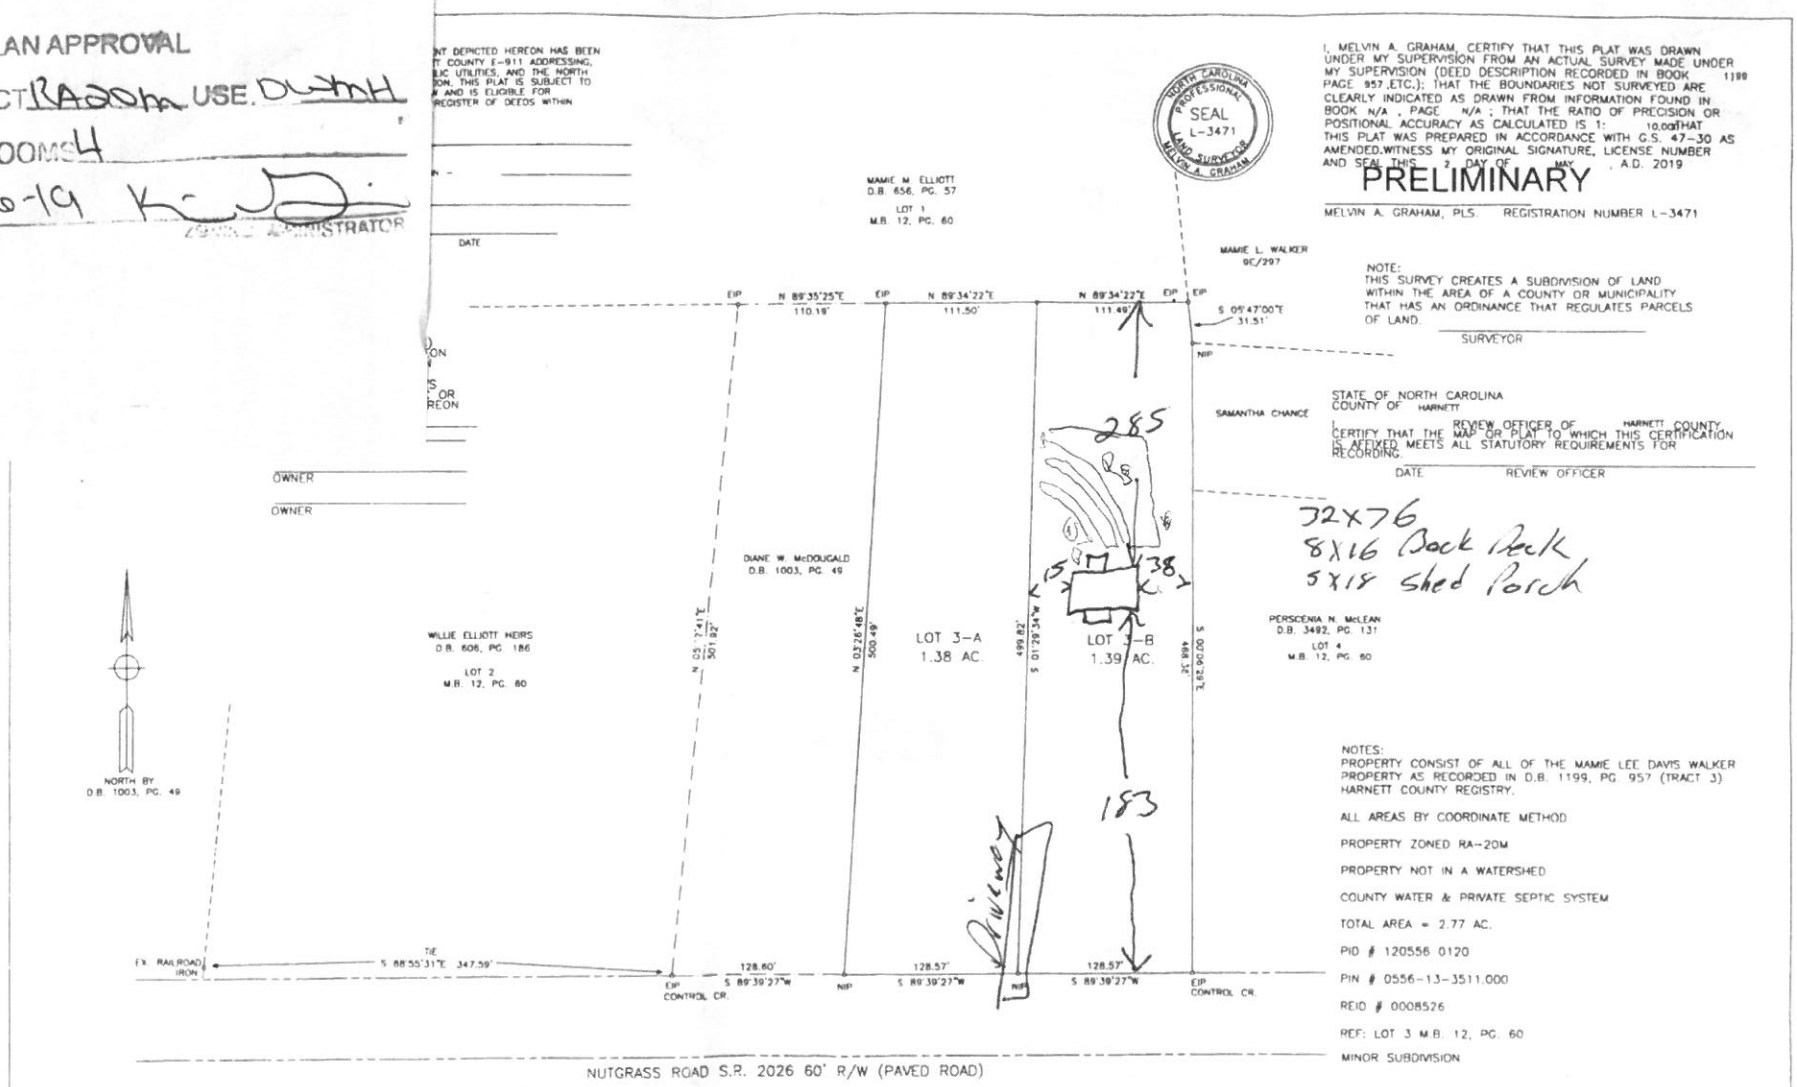

NOTES:
PROPERTY CONSIST OF ALL OF THE MAMIE LEE DAVIS WALKER PROPERTY AS RECORDED IN D.B. 1199, PG. 957 (TRACT 3) HARNETT COUNTY REGISTRY.

ALL AREAS BY COORDINATE METHOD

PROPERTY ZONED RA-20M

PROPERTY NOT IN A WATERSHED

COUNTY WATER & PRIVATE SEPTIC SYSTEM

TOTAL AREA = 2.77 AC.

PID # 120556 0120

PIN # 0556-13-3511.000

REID # 0008526

REF: LOT 3 M.B. 12, PG. 60

MINOR SUBDIVISION

THIS PROPERTY IS NOT IN A SPECIAL FLOOD HAZARD AREA ACCORDING TO MAP NUMBER: 3720054600J OF THE FEDERAL EMERGENCY MANAGEMENT AGENCY. EFF. DATE: 10/03/06

NORTH CAROLINA, HARNETT COUNTY
PRESENTED FOR REGISTRATION ON THE ____ DAY
OF _____20 _____AT _____M
RECORDED AT MAP NUMBER _____

REGISTER OF DEEDS - ASST. DEPUTY

LEGEND:
EIP-EXISTING IRON PIPE OR IRON ROD
NIP-NEW IRON PIPE OR IRON ROD
NRRS-NEW RAILROAD SPIKE
ERRS-EXISTING RAILROAD SPIKE
NPK-NEW P.K. NAIL
EPK-EXISTING P.K. NAIL
ECM-EXISTING CONCRETE MONUMENT
C.L.-CENTER LINE
PP-POWER POLE
LP-LIGHT POLE
R/W-RIGHT OF WAY
CP-CALCULATED POINT
-E- -ELECTRICITY-
+ - GROUND ELEVATION
-X-X-X- FENCE

MINIMUM BUILDING SETBACKS
FRONT - 35'
SIDELINES - 10'
REAR - 25'

60 0 60 120 180
GRAPHIC SCALE - FEET

TOWNSHIP	COUNTY	STATE
STEWARTS CREEK	HARNETT	NC

MINOR SUBDIVISION/SURVEY FOR	DATE:
MAMIE LEE DAVIS WALKER 470 WALKER ROAD BUNNLEVEL, NC 28323	05/01/2019
	SCALE: 1"=60'
	PROJECT: 4819
MELVIN A. GRAHAM, PLS. 3679 NICHOLSON ROAD CAMERON, NC 28326 PHONE(919)499-6174	REVISION: