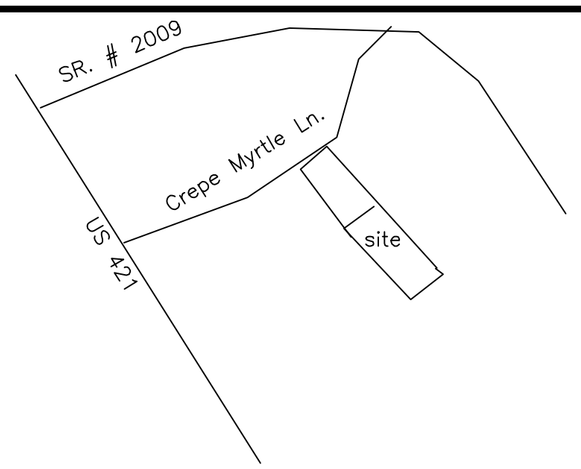

VICINITY MAP

North Carolina, Johnston County

I, W.WROYCE LAMBERT JR. certify that this plat was drawn under my supervision from an actual survey made under my supervision (deed description recorded in Book 1438, Page 660–661, etc.) (other); that the boundaries not surveyed are clearly indicated as drawn from information found in Book ____ Page ____; that the ratio of precision or positional accuracy as calculated is 1:10000; that this plat was prepared in accordance with G.S. 47–30 as amended.

I certify to one or more of the following:

☐ A. That the survey creates a subdivision of land within the area of a county or municipality that has an ordinance that regulates parcels of land.

☐ B. That the survey is located in a portion of a county or municipality that is unregulated as to an ordinance that regulates parcels of land.

☒ C. Any one of the following: (1) That the survey is of an existing parcel or parcels of land or one or more existing easements and does not create a new street or change an existing street. For the purposes of this subsection, an "existing parcel" or "existing easement" is an area of land described in a single, legal description or legally recorded subdivision that has been or may be legally conveyed to a new owner by deed in its existing configuration. (2) That the survey is of an existing feature, such as a building or other structure, or natural feature, such as a watercourse. (3) That the survey is a control survey. For the purposes of this subsection, a "control survey" is a survey that provides horizontal or vertical position data for support or control of other surveys or for mapping. A control survey, by itself, cannot be used to define or convey rights or ownership.(4) That the survey is of a proposed easement for a public utility as defined in G.S. 62–3.

☐ D. That the survey is of another category, such as the recombination of existing parcels, a court–ordered survey, or other exemption or exception to the definition of subdivision.

☐ E. That the information available to the surveyor is such that the surveyor is unable to make a determination to the best of the surveyor's professional ability as to provisions contained in (a) through (d) above.

Witnbess my original signature, license number and seal this 17 day of MARCH, A.D., 20 2020.

W. Royce Lambert Jr.
Professional Land Surveyor

L # 3517
License Number

Seal or Stamp

NORTH CAROLINA PROFESSIONAL SEAL L-3517 LAND SURVEYOR W. ROYCE LAMBERT, JR.

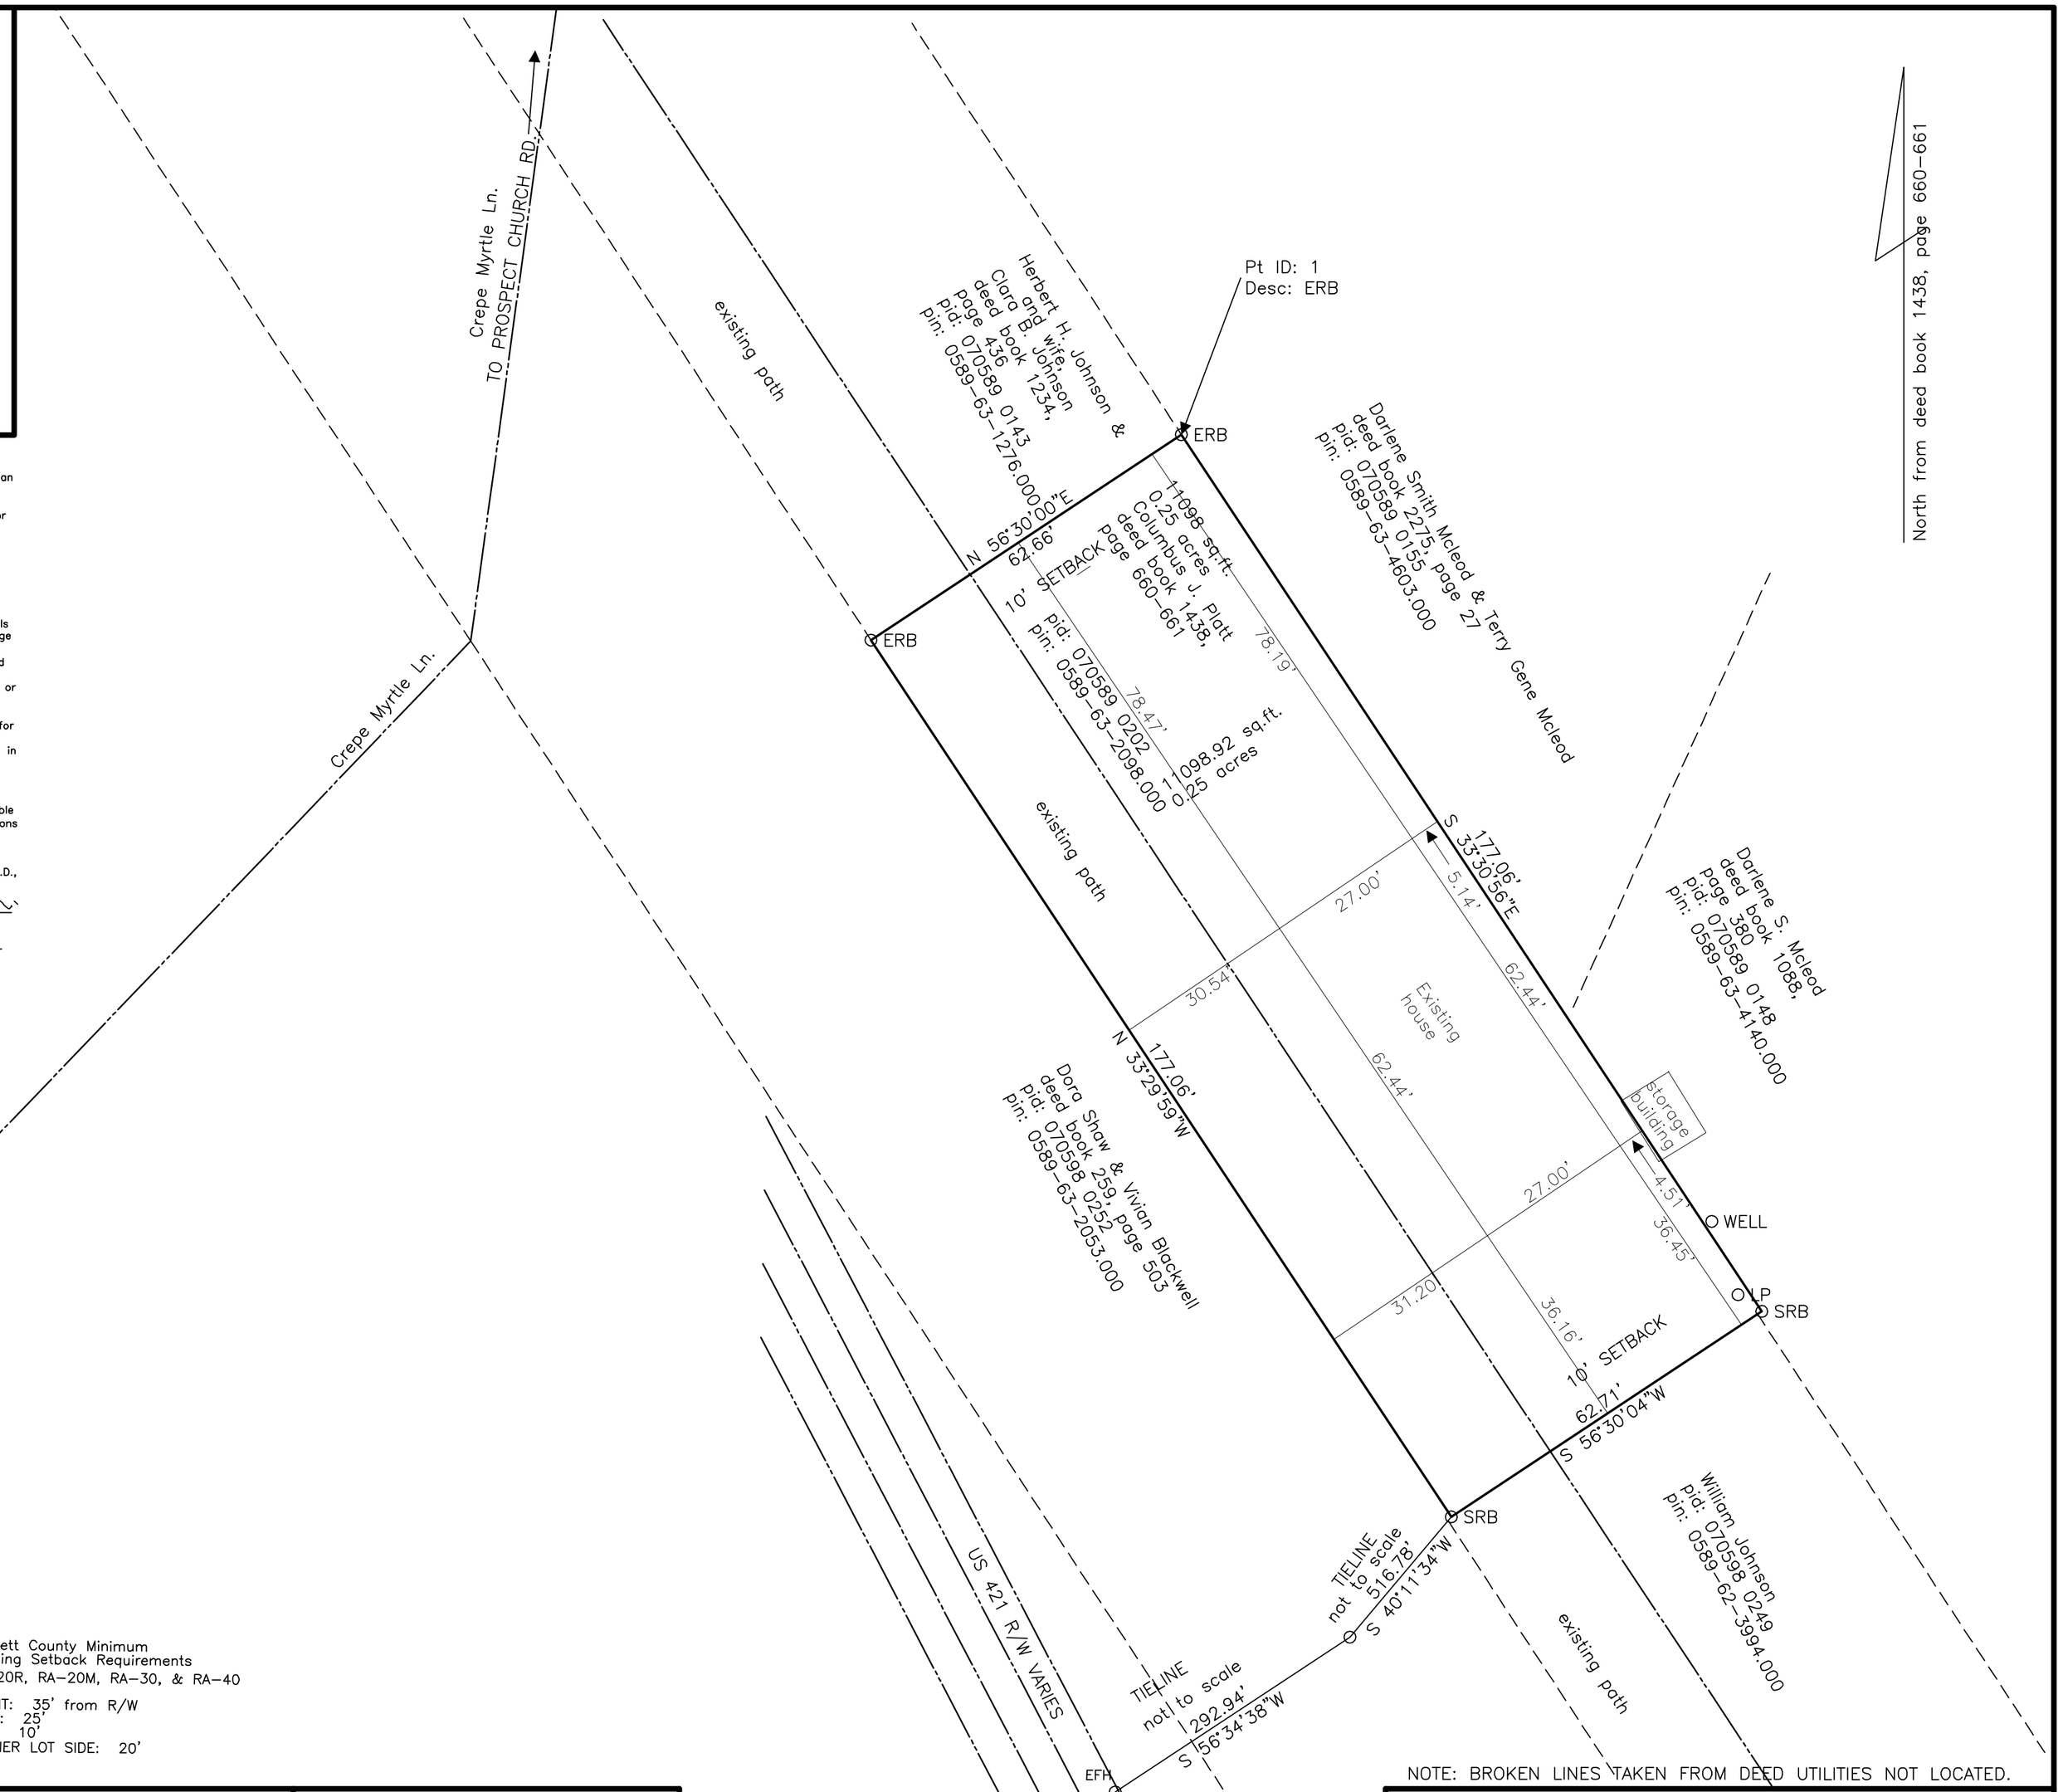

NOTE: BROKEN LINES TAKEN FROM DEED UTILITIES NOT LOCATED.

LEGEND

ESR	Existing Steel Rod
SSR	Set Steel Rod
ECPS	Existing Cotton Picker Spindle
SCPS	Set Cotton Picker Spindle
EN	Existing Nail
EIP	Existing Iron Pipe
SIP	Set Iron Pipe
EIS	Existing Iron Stake
SIS	Set Iron Stake
EPKN	Existing PK Nail
SPKN	Set PK Nail
ECM	Existing Concrete Monument
SRB	Set Rebar
ERB	Existing Rebar
ELS	Existing Lightwood Stake
ℙ	Property Line
PP	Power Pole
LP	Light Pole
EFH	Existing Fire Hydrant

Harnett County Minimum Building Setback Requirements
RA–20R, RA–20M, RA–30, & RA–40

FRONT: 35' from R/W
REAR: 25'
SIDE: 10'
CORNER LOT SIDE: 20'

LAMBERT SURVEYING INC.
C–1280

W. ROYCE LAMBERT, Jr. PLS 3517

3732 OLD FAIRGROUND RD.
919–894–3575 PHONE
919–820–1479
ANGIER, NC, 27501

STATE OF NORTH CAROLINA, _____ COUNTY
I, _____, REVIEW OFFICER OF _____ COUNTY, CERTIFY THAT THE MAP OR PLAT TO WHICH THIS CERTIFICATE IS AFFIXED MEETS ALL STATUTORY REQUIREMENTS FOR RECORDING.

REVIEW OFFICER

DATE: _____

STATE OF NORTH CAROLINA, _____ COUNTY
FILED FOR REGISTRATION AT _____, M. _____, 20___. IN THE REGISTER OF DEEDS OFFICE.
RECORDED IN BOOK _____, PAGE _____,

REGISTER OF DEEDS

BY: _____

10 0 10 20
GRAPHIC SCALE

MAP FOR
NEW HOUSE LOCATED
Columbus J. Platt

TOWNSHIP GROVE	COUNTY HARNETT
STATE: NORTH CAROLINA DATE: 7/14/2020	SCALE: 1 in.=20 ft.
ZONE: RA–20M TAX PARCEL:	pid: 070589 0202 pin: 0589–63–2098.000