SITE PLAN APPROVAL

DISTRICT RA30 USE SFD

#BEDROOMS 4

8-28-19 K.A.G.

ZONING ADMINISTRATOR

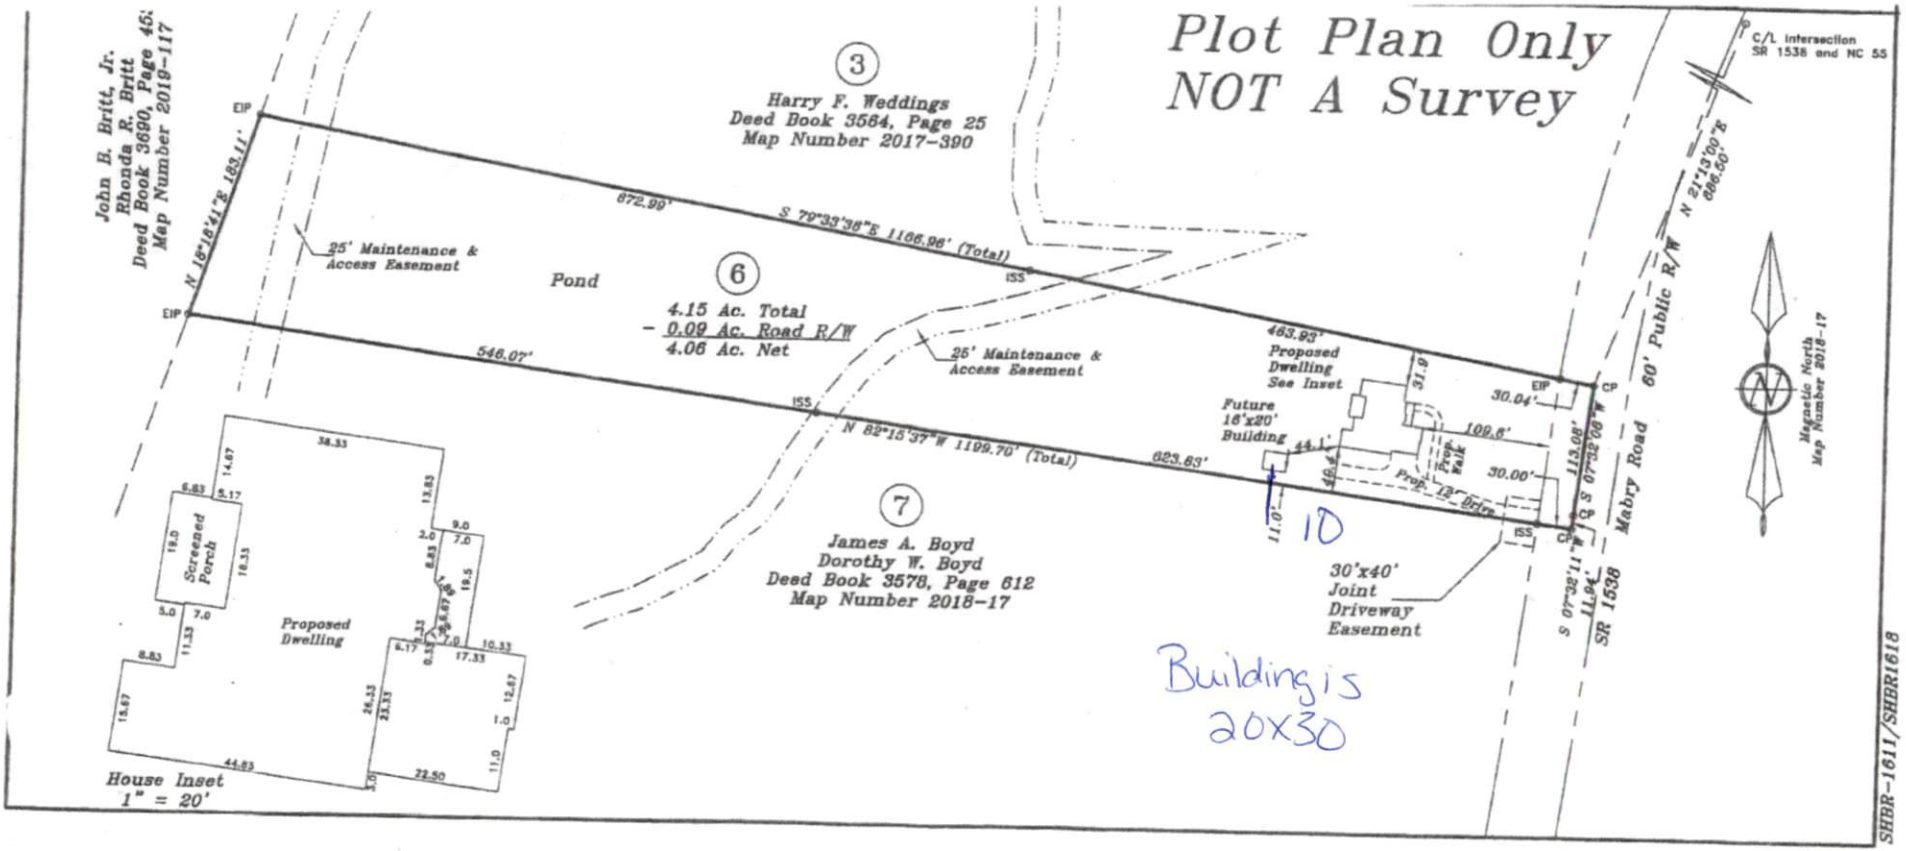

SITE PLAN APPROVAL

DISTRICT RA-30 USE 20x30 Shed

#BEDROOMS

6/17/2020

Date

Zoning Administrator