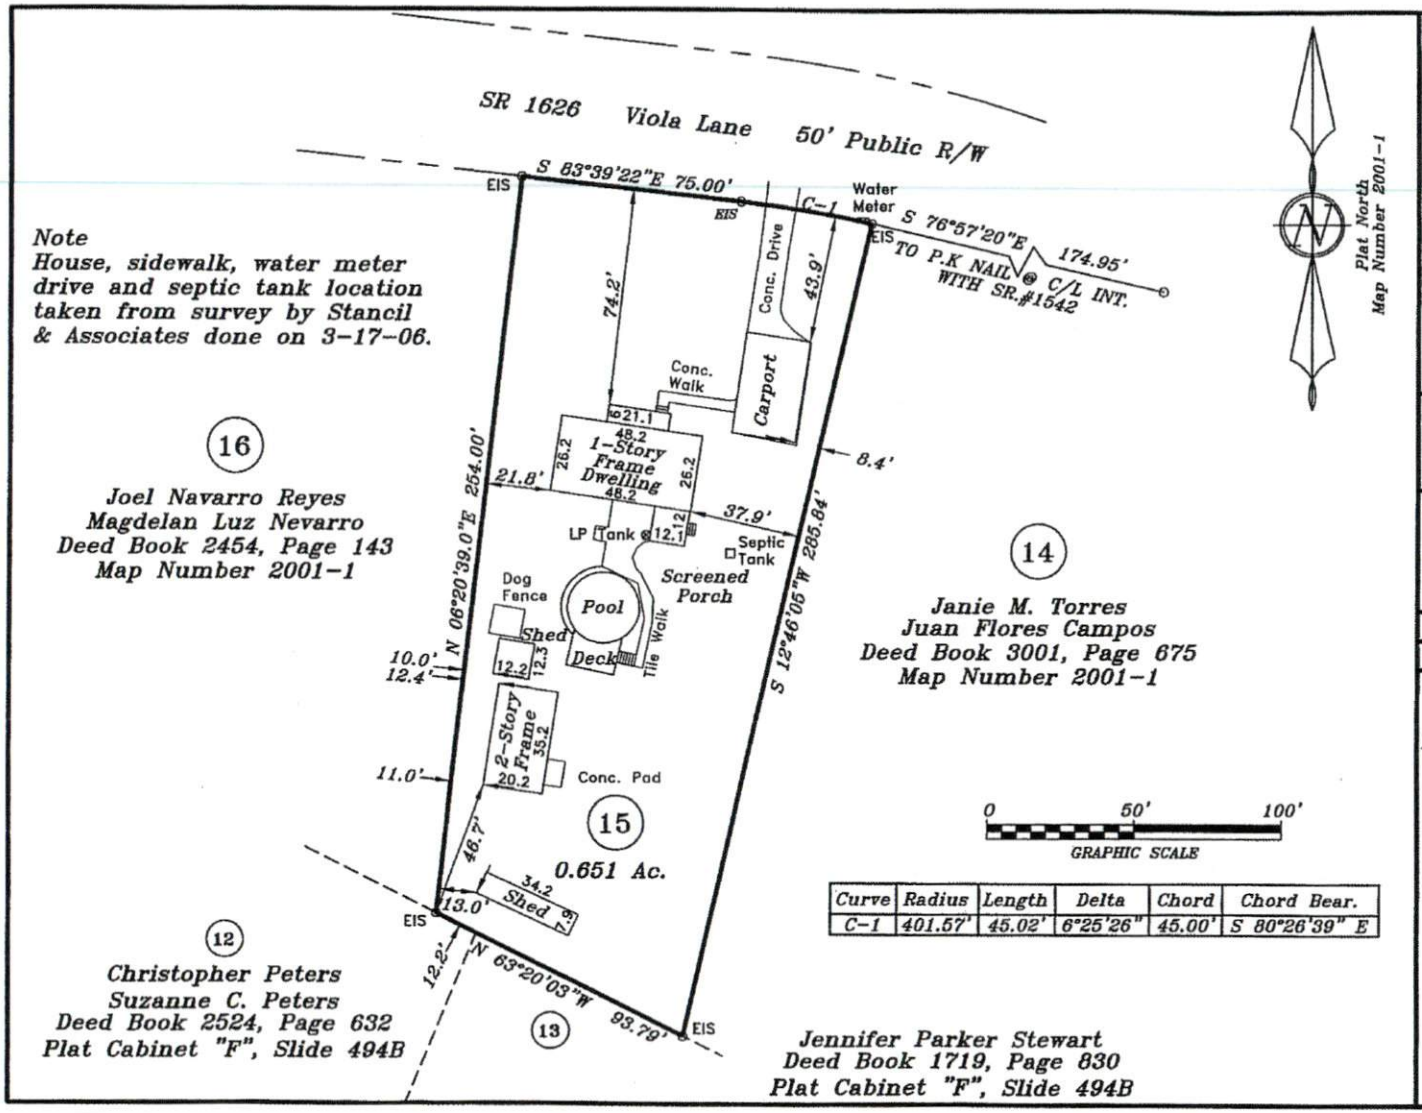

Curve	Radius	Length	Delta	Chord	Chord Bear.
C-1	401.57'	45.02'	6°25'26"	45.00'	S 80°26'39" E

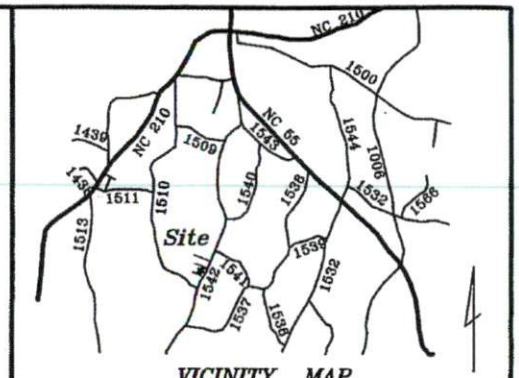

VICINITY MAP

45 Viola Lane
Lot 15 Sandy Grove
Map Number 2001-1
PIN: 0672-50-5773.000

Owned by, Surveyed and Mapped for:

Cristina Martinez

Black River Twp.	Harnett County
Scale: 1" = 50'	Date: 7-14-2020

Surveyed & Mapped By
STANCIL & ASSOCIATES
Professional Land Surveyor, P.A. C-0831
P.O.Box 730, Angier, N.C. 27501
919-639-2133 919-639-2602 (FAX)
stancilsurvey@gmail.com

NORTH CAROLINA PROFESSIONAL SEAL L-1544 LAND SURVEYOR Thomas Lester Stancil

NOT FOR RECORDATION

PAN

SHBR-1368B