DocuSign Envelope ID: 28C1F557-7B4A-4FFA-85F9-1F83FF93E60E

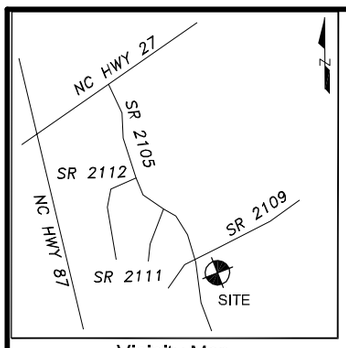


Vicinity Map
(Not to Scale)

**LEGEND**

R/W-RIGHT OF WAY
DB-DEED BOOK
PG-PAGE
EIR-EXISTING IRON REBAR
SF-SQUARE FEET
AC-ACRE(S)
PC-PLAT CABINET
AG-ABOVE GROUND
BG-BELOW GROUND
CP-COMPUTED POINT
CLF-CHAIN LINK FENCE
EBOX-ELECTRIC BOX
FH-FIRE HYDRANT
LP-LIGHT POLE
-SURVEYED LINE
-EASEMENT LINE
-LINE NOT SURVEYED

*CURVE TABLE*

| CURVE | RADIUS | LENGTH | CH. BEARING | CHORD |
|---|---|---|---|---|
| C1 | 1270.00' | 15.03' | N04°05'14"W | 15.03' |
| C2 | 25.00' | 40.00' | N41°51'15"E | 35.87' |

NORTH

PC#F SLIDE 182B

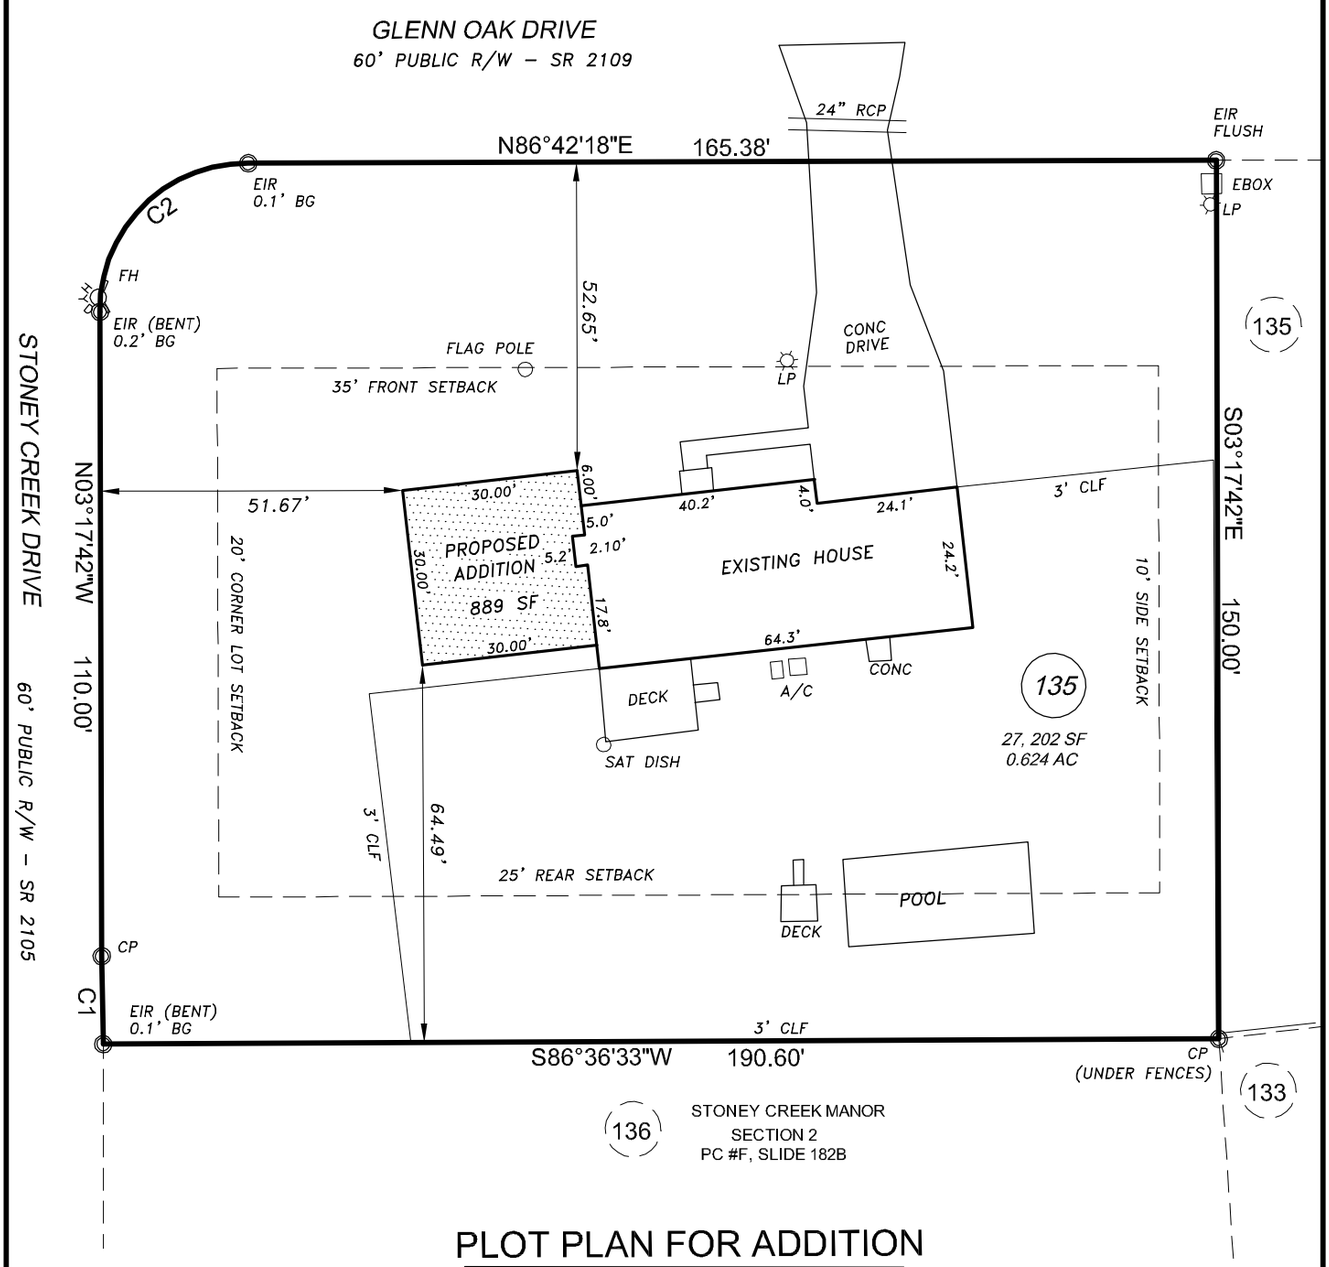


# PLOT PLAN FOR ADDITION

(BASED ON PHYSICAL SURVEY)

PROPERTY OF: JOHN S. & JOAN M. McCULLOUGH

ADDRESS: 181 GLENN OAK DRIVE

CITY: NEAR SANFORD, NC

COUNTY: HARNETT

TAX PIN: 9576-65-0297.000

NORTH CAROLINA PROFESSIONAL SEAL L-4491 LAND SURVEYOR MICHAEL J. ADAMS

TOWNSHIP: BARBECUE

DATE: SEPTEMBER 14, 2020

SCALE: 1" = 30'

REFERENCE: LOT 135
STONEY CREEK
MANOR
SECTION 2
PC #F, SLIDE 182B

DocuSigned by:
Michael Adams
92592CBA7070458...

MICHAEL J. ADAMS PLS-L-4491
CFS NC-075

MINIMUM SETBACKS:
35'-FRONT
10'-SIDE
25'-REAR

GRAPHIC SCALE
0 15 30 60

M.A.P.S. SURVEYING, INC.
C-2589
1401 MORGANTON ROAD
FAYETTEVILLE, NC 28305
PHN: (910)484-6432
maps@mapssurveying.com

DRAWN BY: MJA

I CERTIFY THAT THIS MAP WAS DRAWN UNDER MY SUPERVISION FROM AN ACTUAL SURVEY MADE UNDER MY SUPERVISON, DEED DESCRIPTION RECORDED IN PC#F, SLIDE 182B, THAT THE BOUNDARIES NOT SURVEYED ARE INDICATED AS DRAWN FROM INFORMATION IN PC#F, SLIDE 182B; THAT THE RATIO OF PRECISION OR POSITIONAL ACCURACY IS GREATER THAN 1:10,000; AND THAT THIS MAP MEETS THE REQUIREMENTS OF THE STANDARDS OF PRACTICE FOR LAND SURVEYING IN NORTH CAROLINA (21 NCAC 56.1600). THIS MAP IS NOT DRAWN IN ACCORDANCE WITH GS 47-30. THIS 14TH DAY OF SEPTEMBER, 2020.