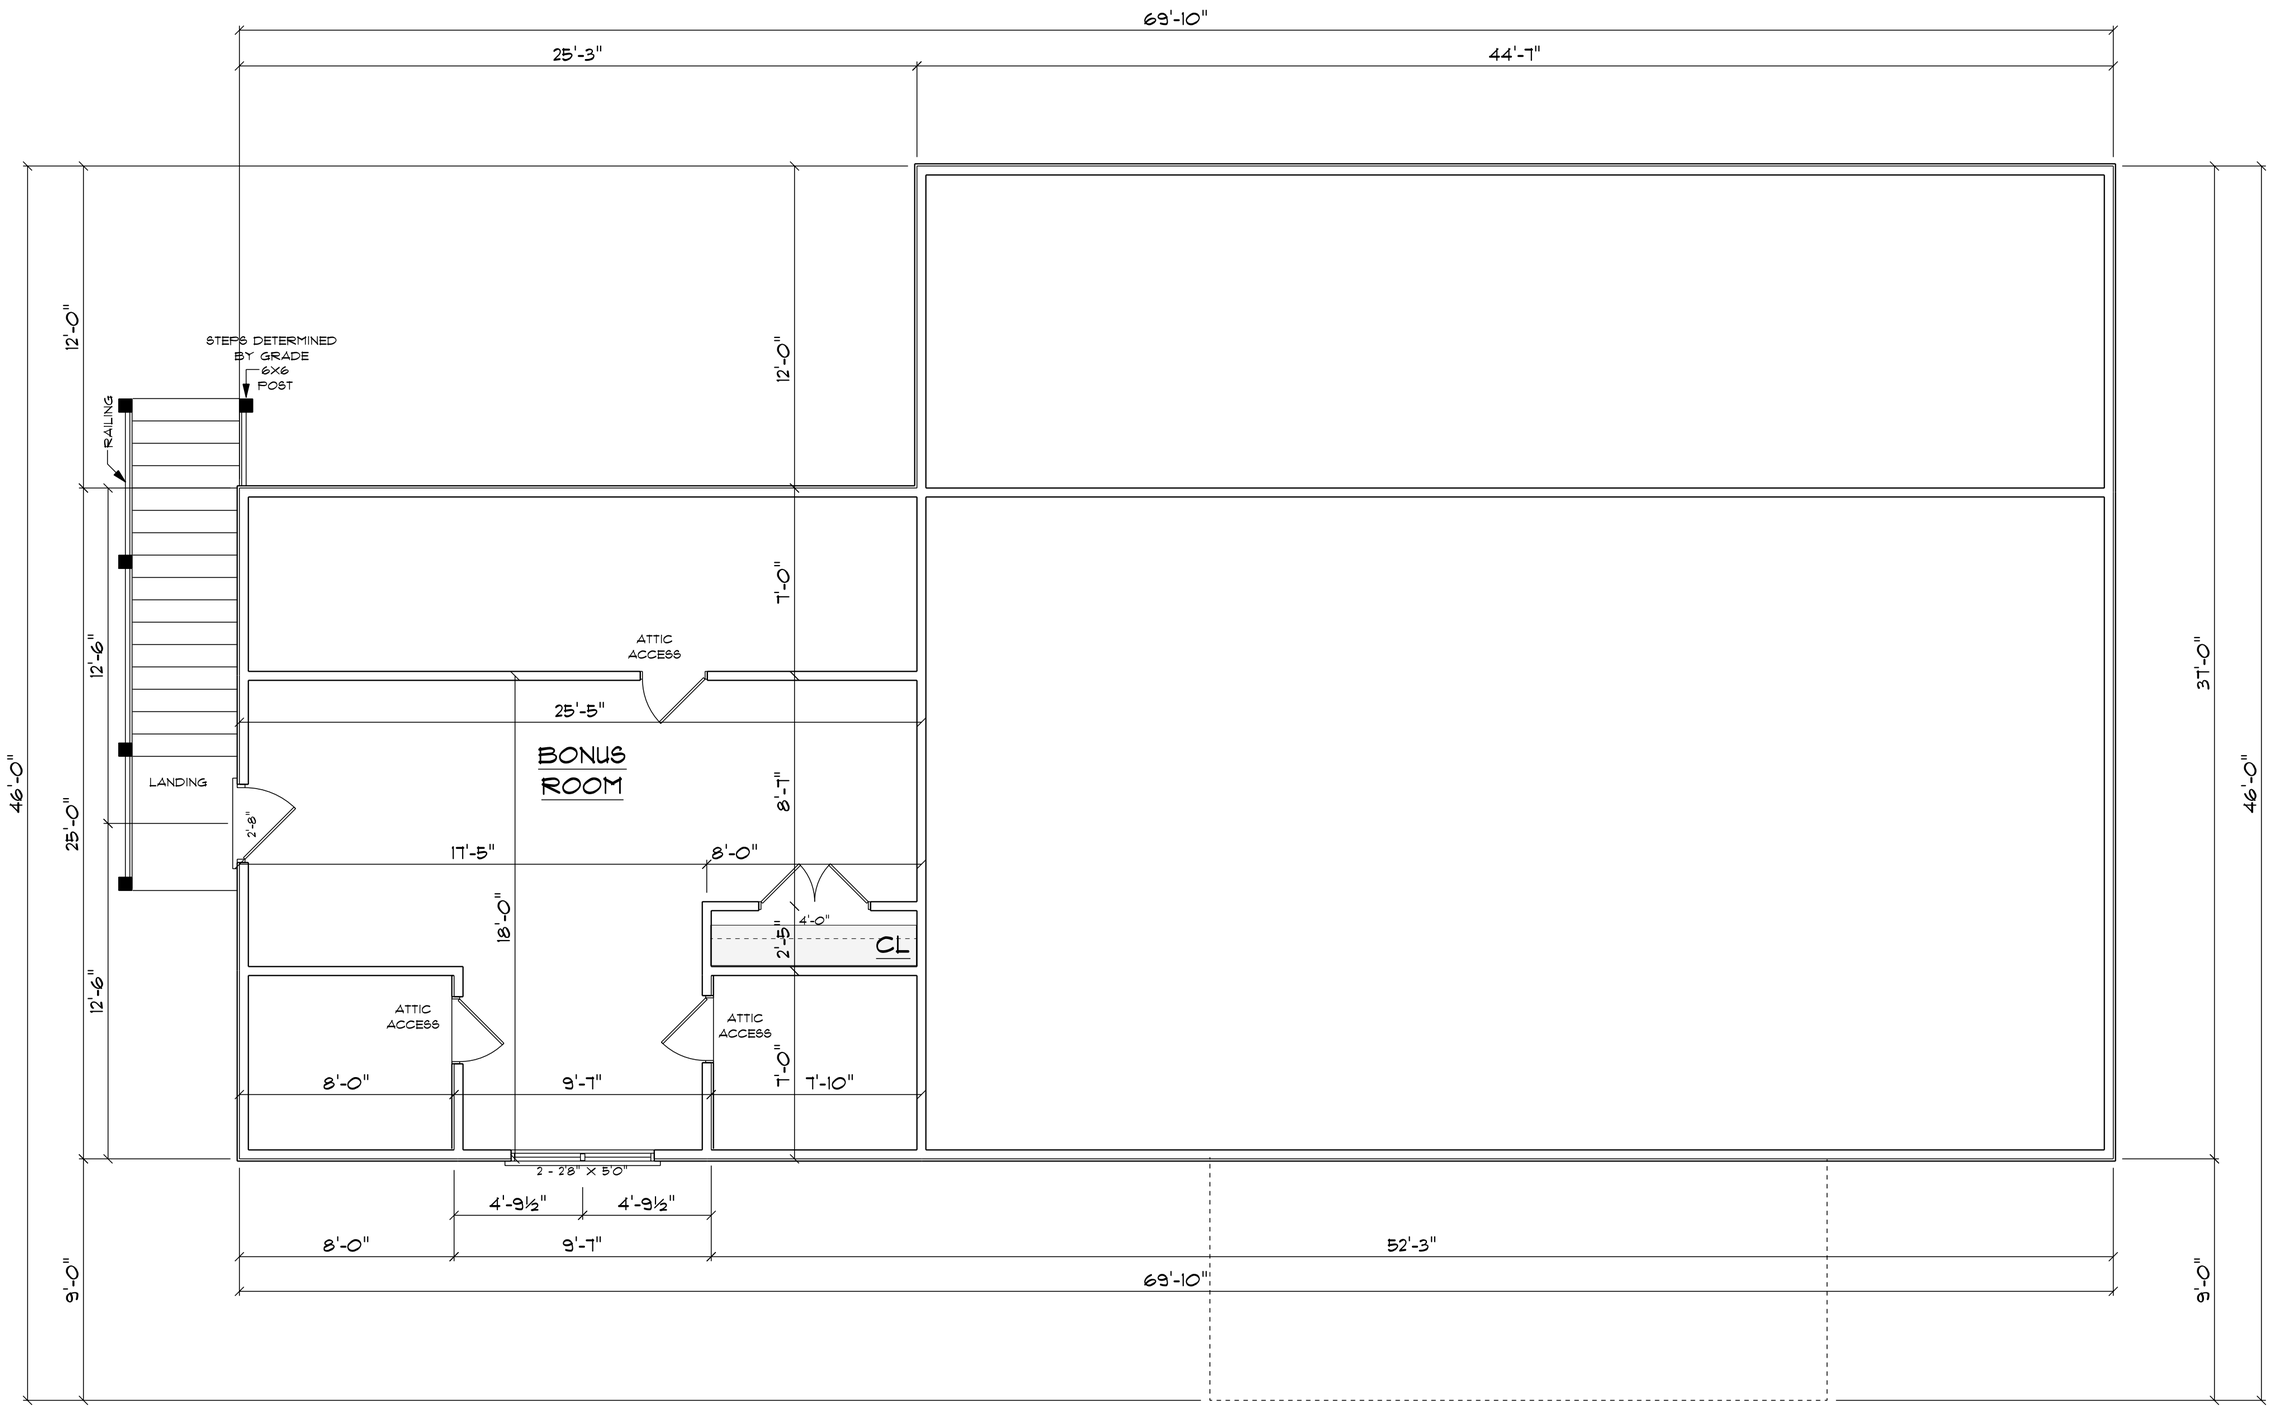

355 S/F IN BONUS ROOM

BONUS ROOM

SCALE: 1/4" = 1'0"