MADE WITH A TRIAL COPY OF SmartDraw
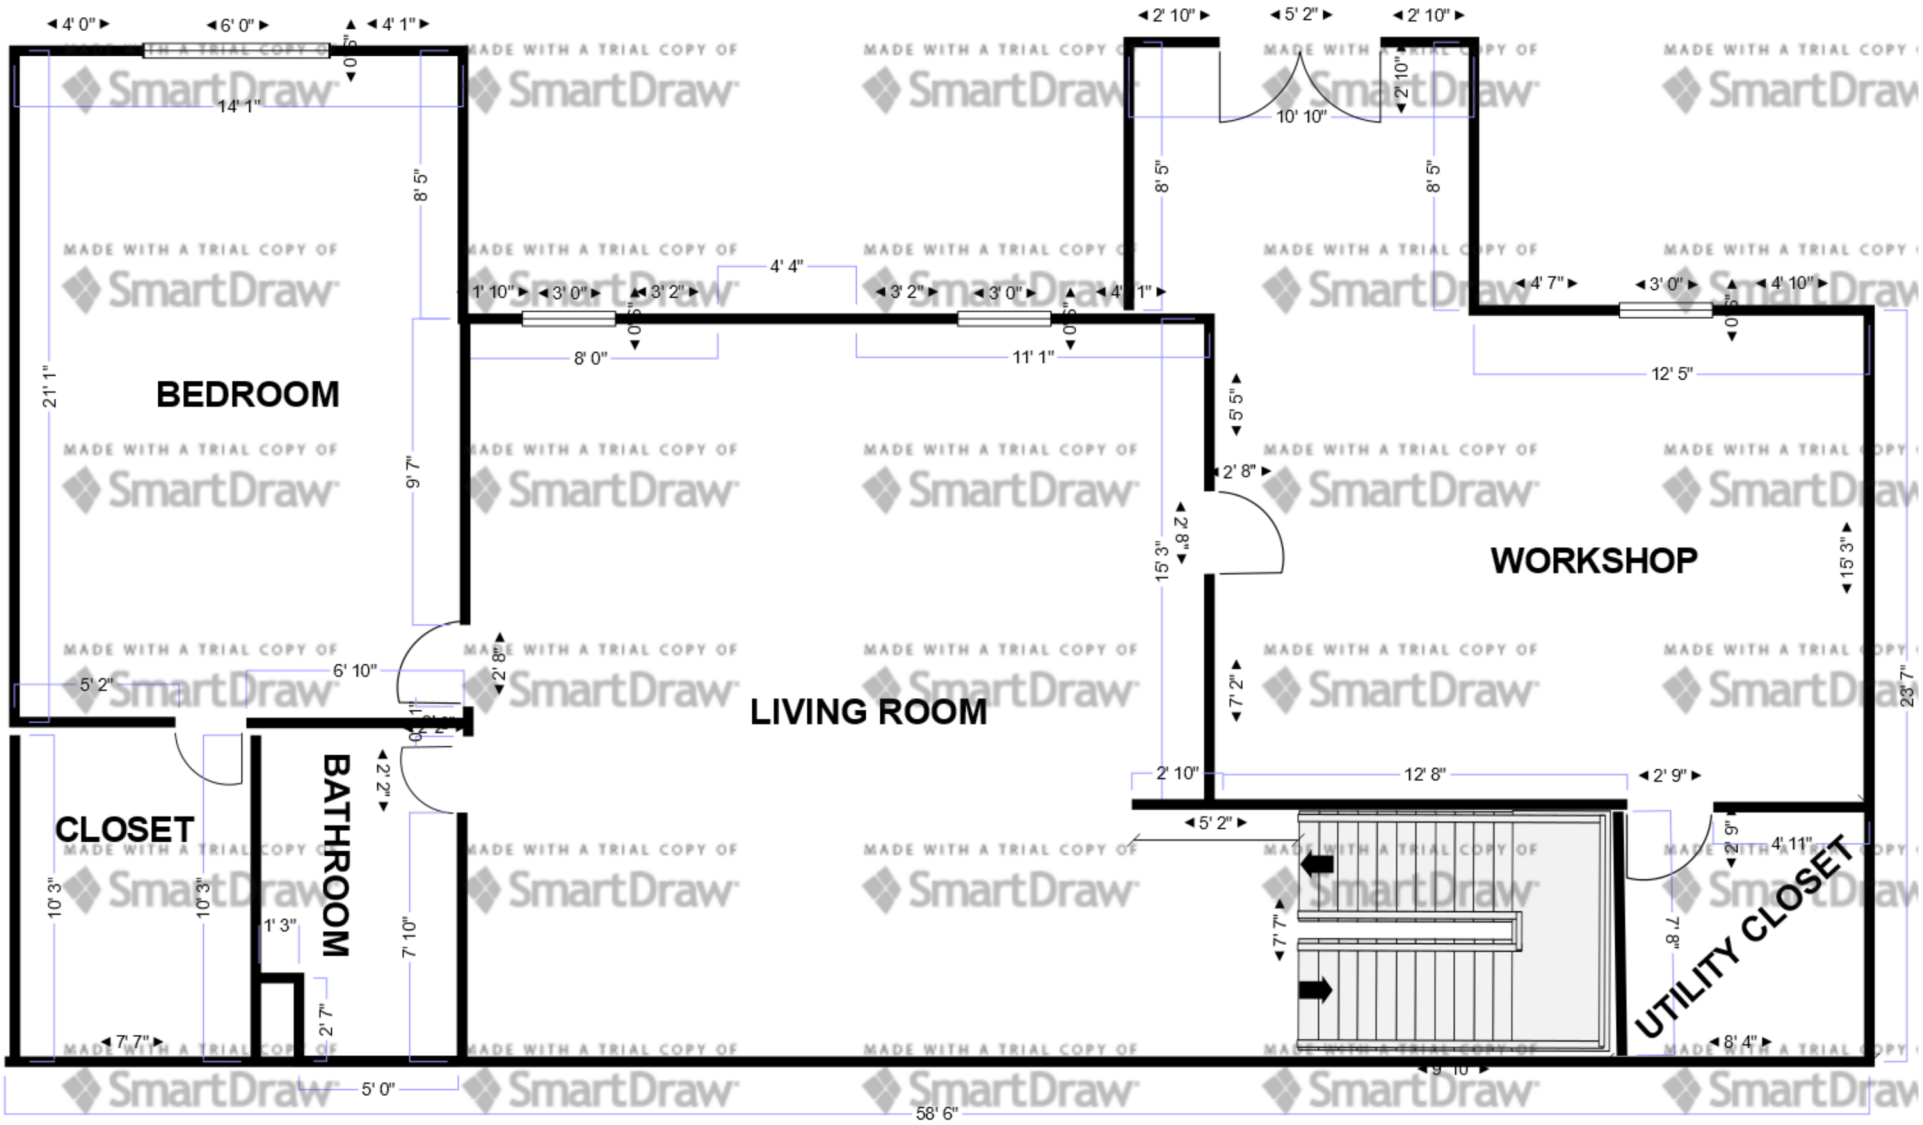
BASEMENT FLOOR PLAN