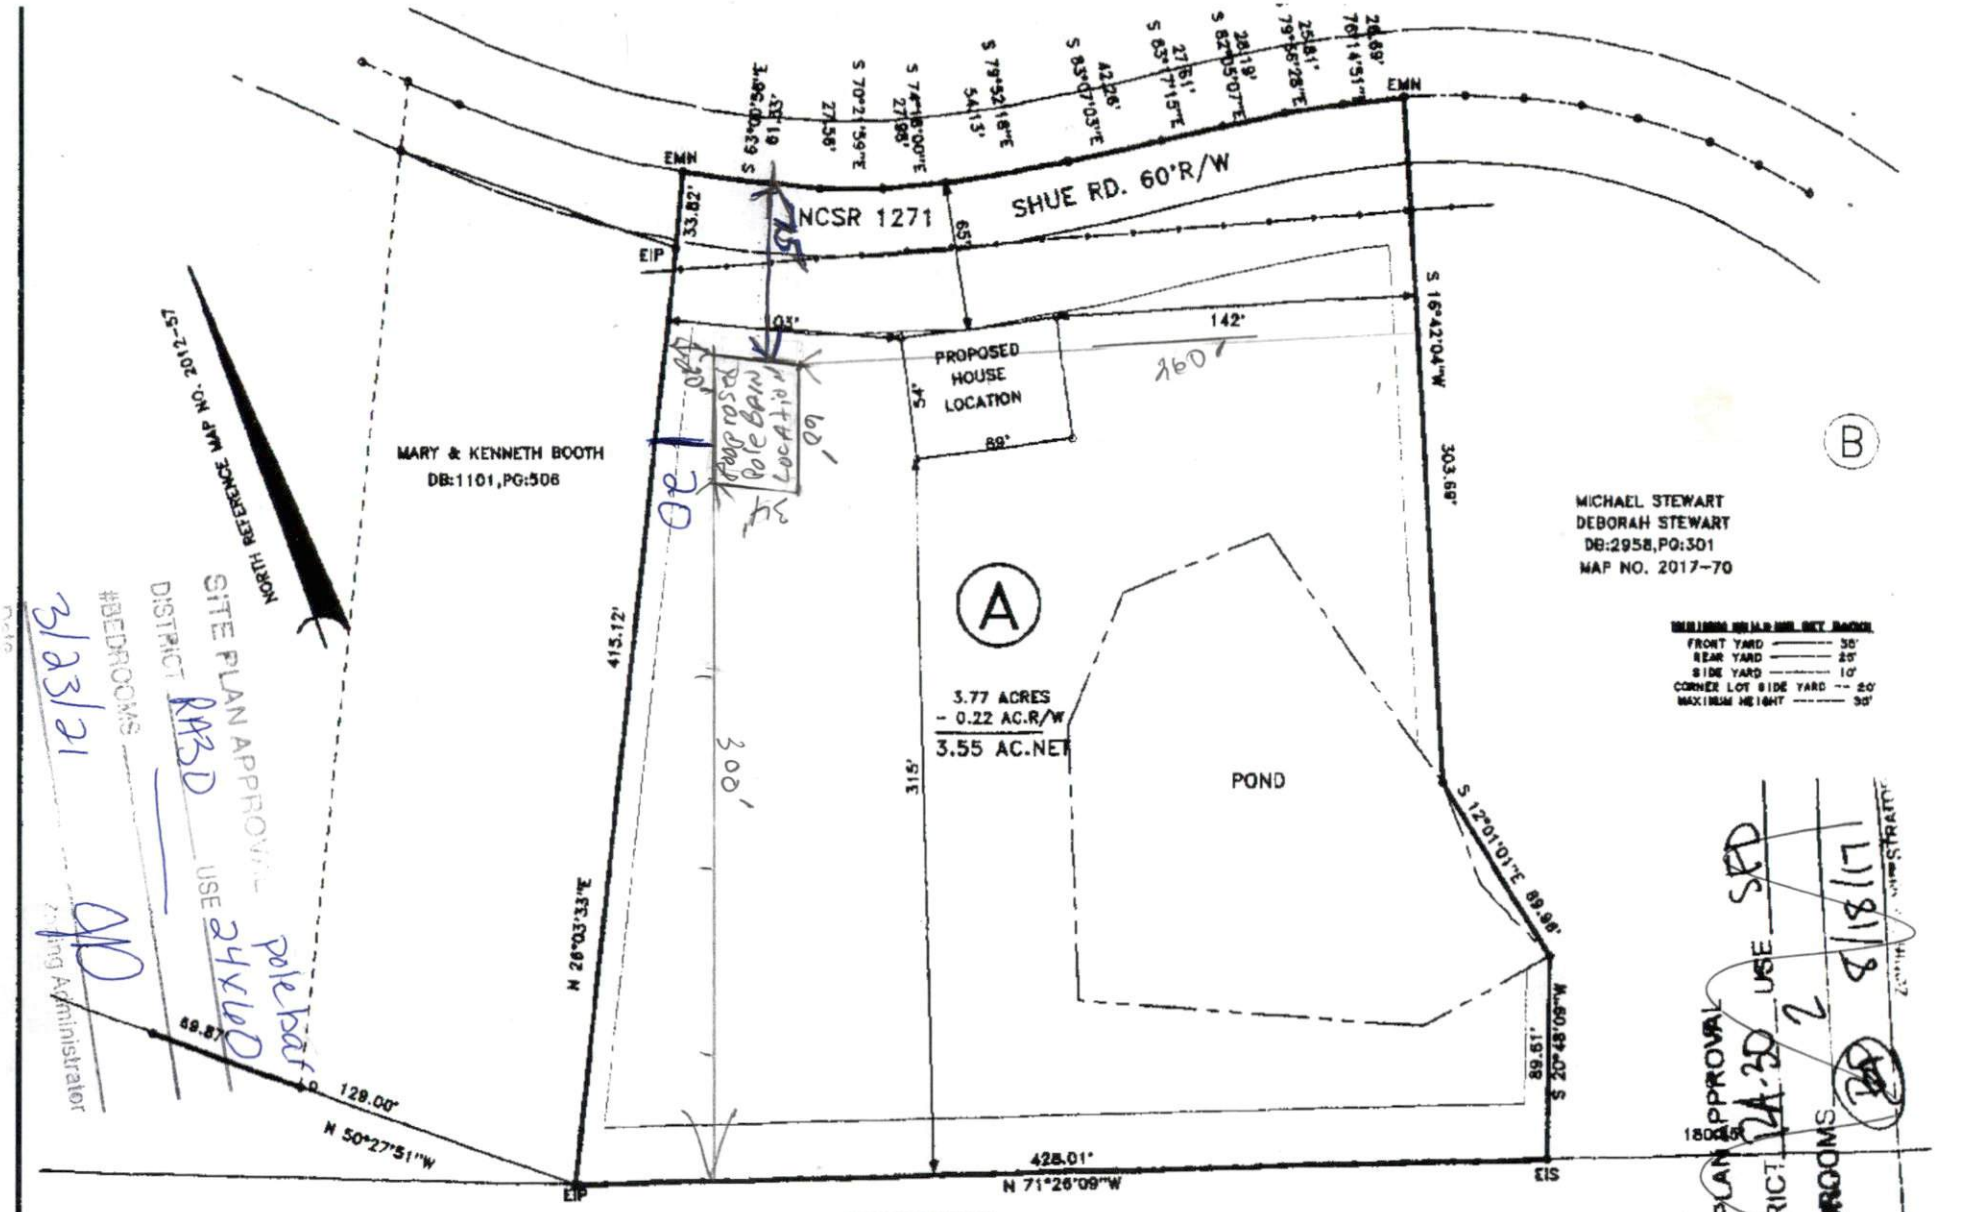

DEED REFERENCE
DEED BOOK 2958,PAGE 305

MAP REFERENCE
MAP NO.2012-57

PROPOSED PLOT PLAN

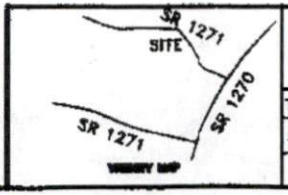

SURVEY FOR:
483 SHUE RD. BROADWAY,NC 27505
JOEY F. SHUE AND NANCY G. SHUE

BENNETT SURVEYS F-1304
1662 CLARK RD., LILLINGTON, N.C. 27546
(910) 893-6252

TOWNSHIP UPPER LITTLE RIVER	COUNTY HARNETT	40' 0 80'	SURVEYED BY:
STATE: NORTH CAROLINA	DATE: AUGUST 17,2017	SCALE: 1" = 80'	DRAWN BY: MRB
ZONE RA-30	WATERSHED DISTRICT N/A	TAX PARCEL ID#:135692 0010 PIN # 9692-51-4542.000	CHECKED & CLOSURE BY: MRB

FIELD BOOK
DRAWING NO
JOEY