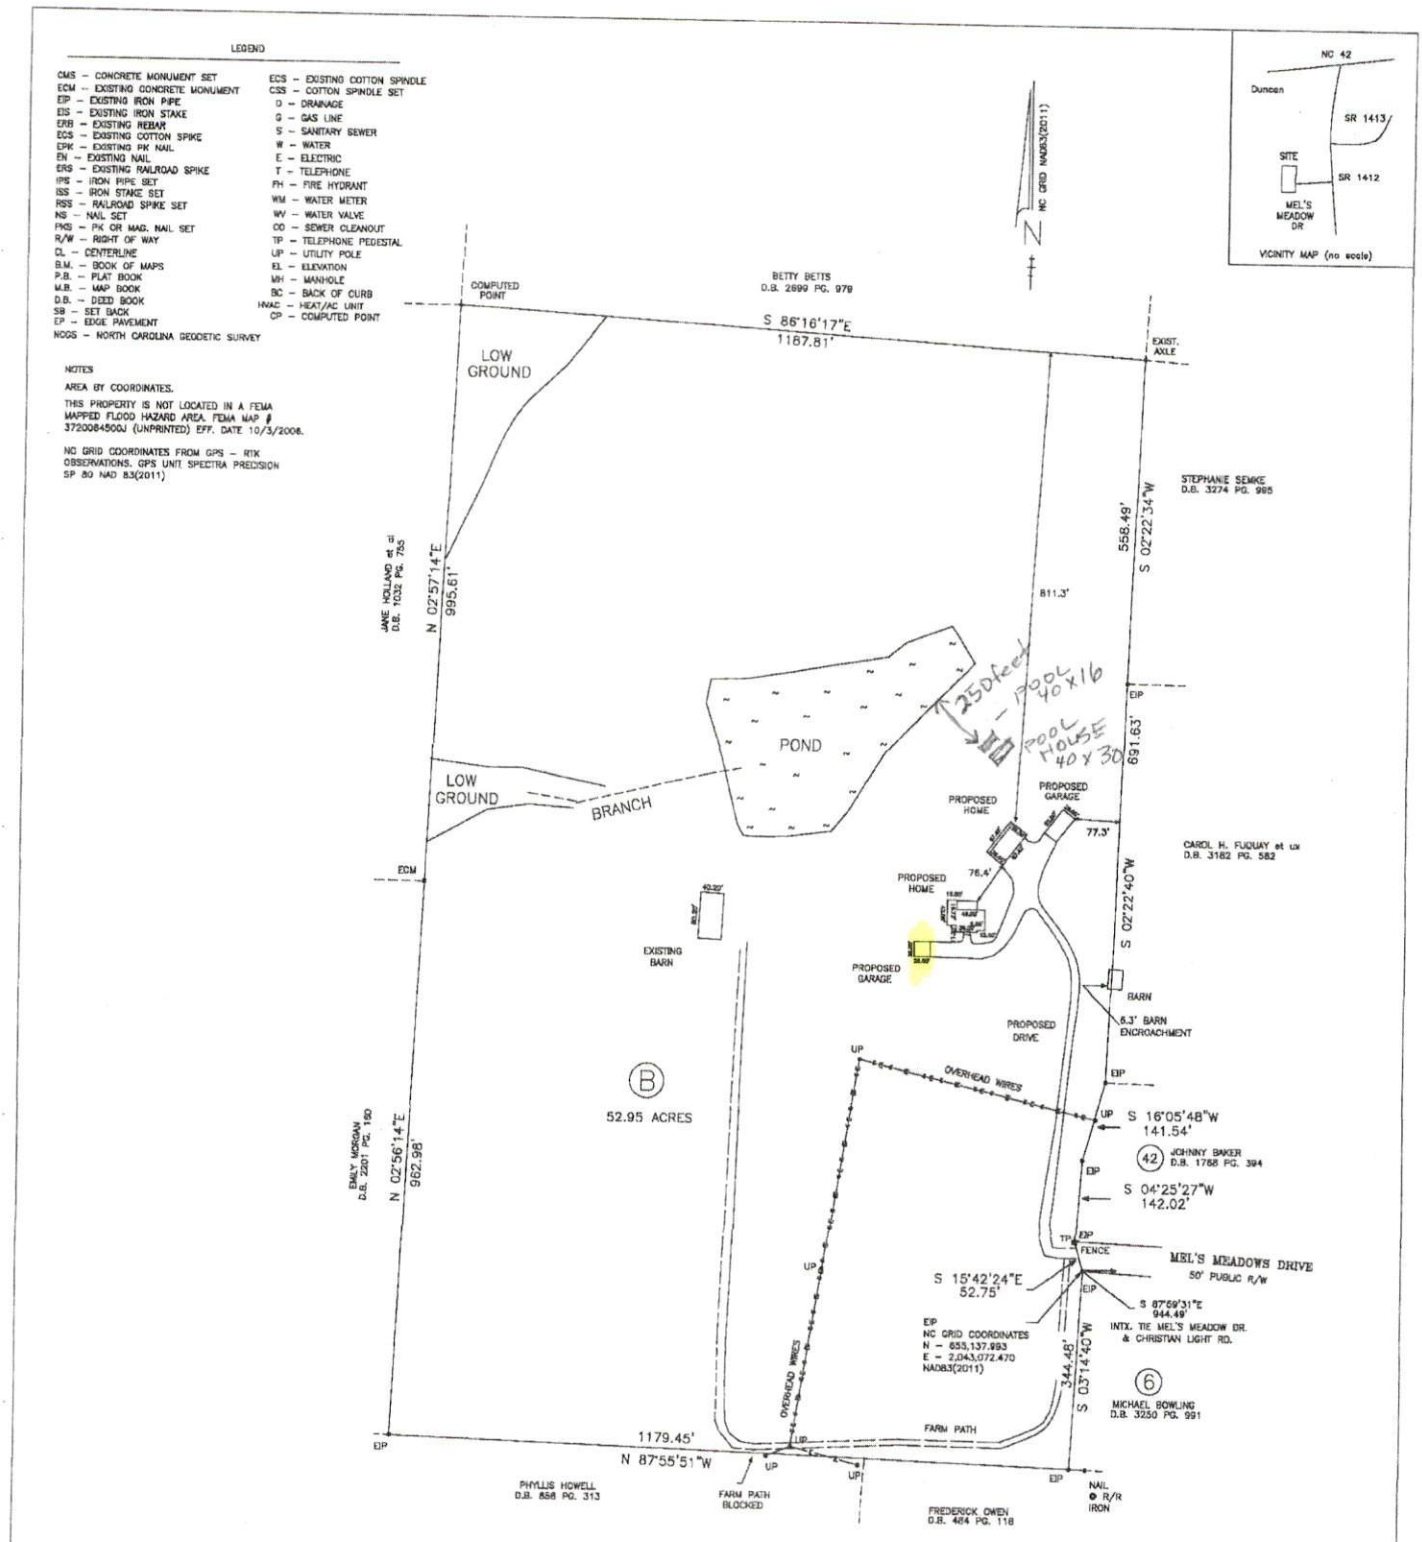

I, BENTON W. DEWAR, PROFESSIONAL LAND SURVEYOR NO. L-3040, CERTIFY: THAT THIS PLAT IS OF A BOUNDARY SURVEY OF AN EXISTING PARCEL OF LAND THAT IS REGULATED BY A COUNTY OR MUNICIPALITY ORDINANCE THAT REGULATES PARCELS OF LAND.

BENTON W. DEWAR NCPLS 3040

I, BENTON W. DEWAR CERTIFY THAT THIS PLAT WAS DRAWN UNDER MY SUPERVISION FROM AN ACTUAL SURVEY MADE UNDER MY SUPERVISION; THAT THE RATIO OF PRECISION IS 1: 10,000+; THAT THE BOUNDARIES NOT SURVEYED ARE SHOWN AS BROKEN LINES PLOTTED FROM INFORMATION FOUND IN BOOK ____, PAGE ____; THAT THIS PLAT WAS PREPARED IN ACCORDANCE WITH G.S. 47-30 AS AMENDED. WITNESS MY ORIGINAL SIGNATURE LICENCE NUMBER AND SEAL THIS 17th DAY OF MARCH, 2021

BENTON W. DEWAR, NCPLS – 3040

NORTH CAROLINA PROFESSIONAL L-3040 LAND SURVEYOR BENTON W. DEWAR

PROPOSED PLAN FOR

SIBELIUS FOREST, LLC

DEED BOOK 3541 PAGE 677
PIN # 0645-25-5890.000
BUCKHORN TOWNSHIP
HARNETT COUNTY – NORTH CAROLINA
SCALE : 1" = 150' – MARCH 17, 2021

150 0 150 300 450
GRAPHIC SCALE – FEET

BENTON W. DEWAR AND ASSOCIATES
PROFESSIONAL LAND SURVEYOR
5920 HONEYCUTT ROAD
HOLLY SPRINGS, NC 27540
PH. # (919)-552-9813

17-85L
DALTON\14A\800

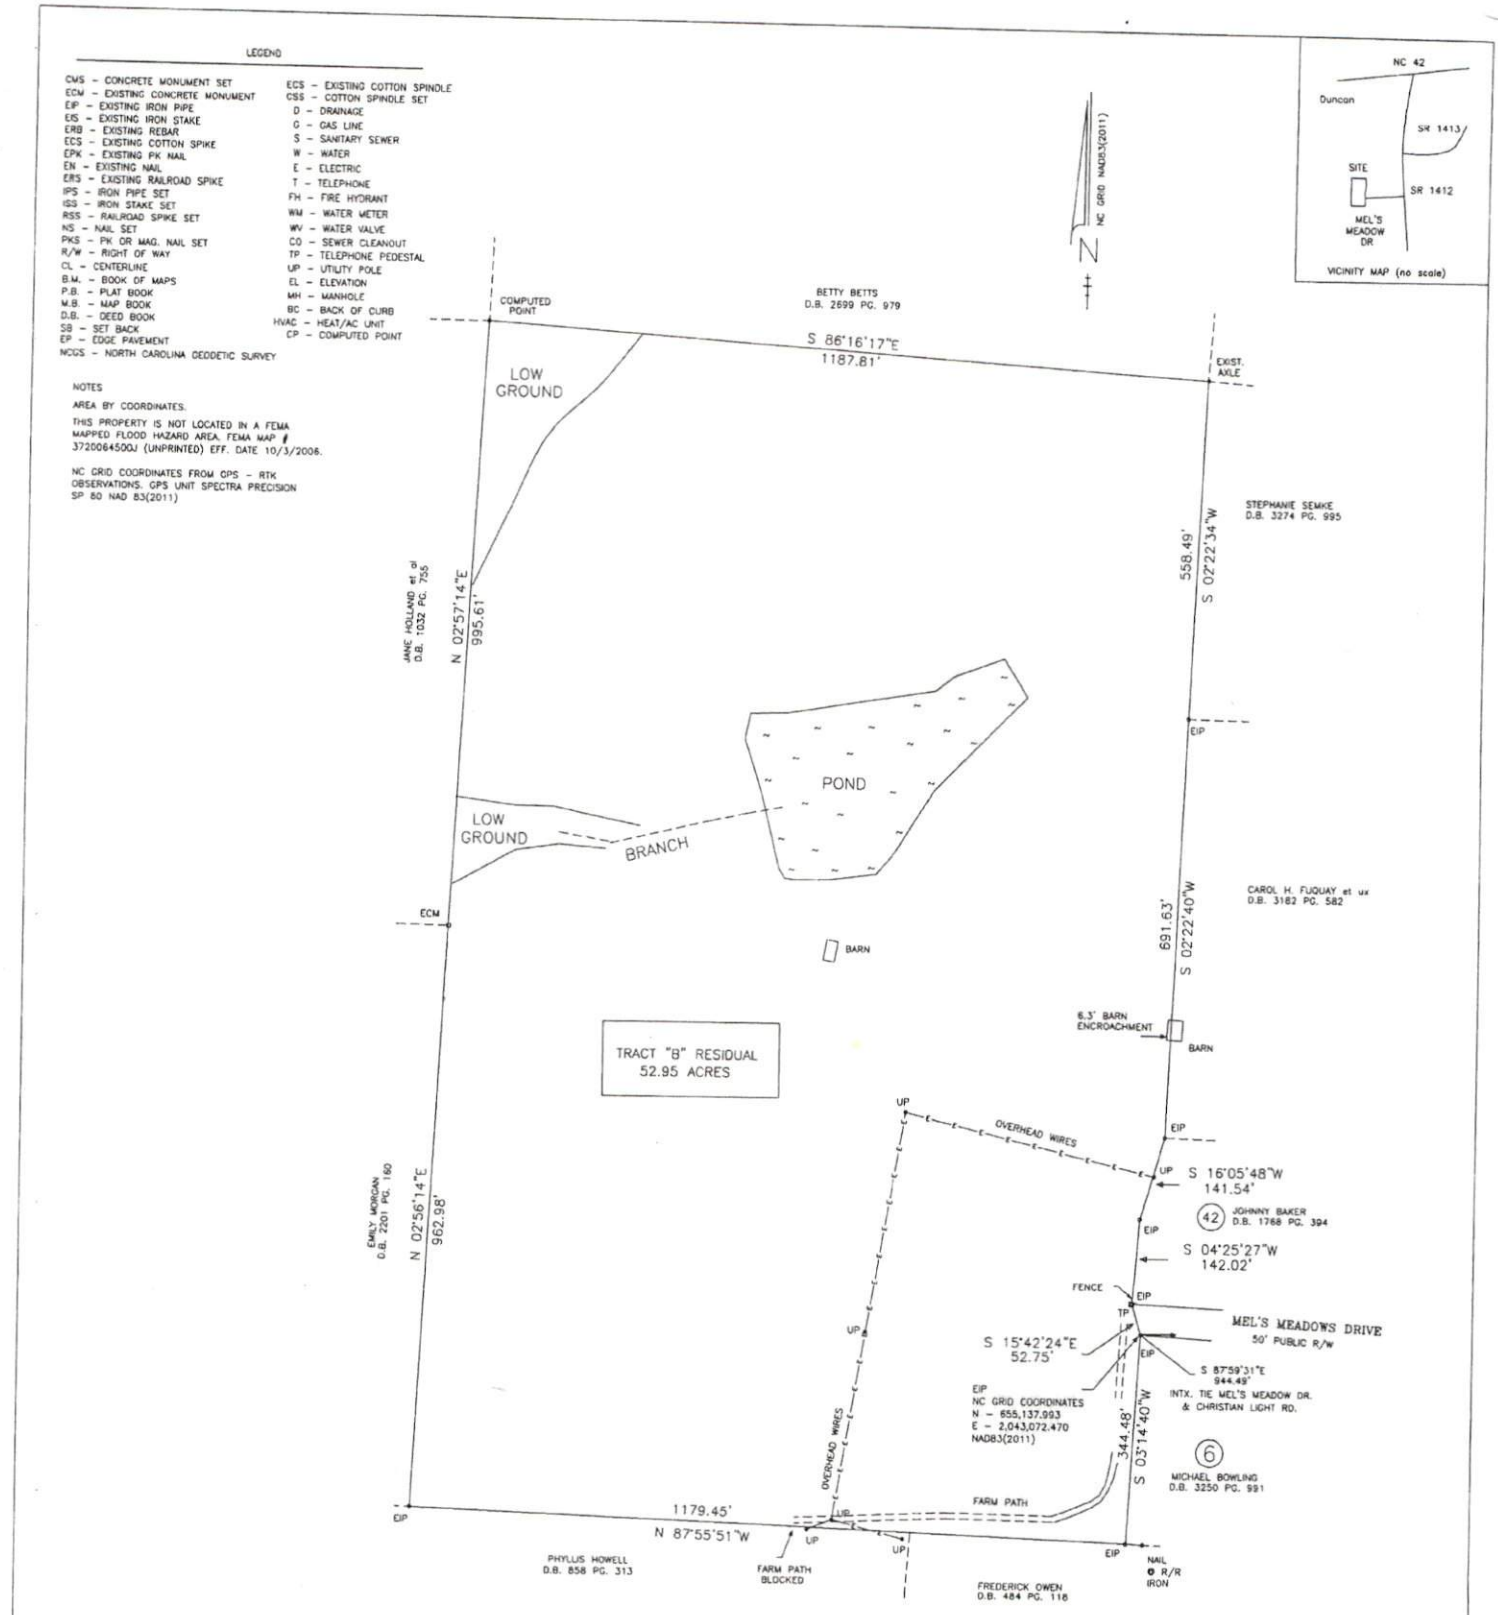

I, BENTON W. DEWAR, PROFESSIONAL LAND SURVEYOR NO. L-3040, CERTIFY; THAT THIS PLAT IS OF A BOUNDARY SURVEY OF AN EXISTING PARCEL OF LAND THAT IS REGULATED BY A COUNTY OR MUNICIPALITY ORDINANCE THAT REGULATES PARCELS OF LAND.

BENTON W. DEWAR NCPLS 3040

I, BENTON W. DEWAR CERTIFY THAT THIS PLAT WAS DRAWN UNDER MY SUPERVISION FROM AN ACTUAL SURVEY MADE UNDER MY SUPERVISION; THAT THE RATIO OF PRECISION IS 1: 10,000+ ; THAT THE BOUNDARIES NOT SURVEYED ARE SHOWN AS BROKEN LINES PLOTTED FROM INFORMATION FOUND IN BOOK ____ PAGE ____ ; THAT THIS PLAT WAS PREPARED IN ACCORDANCE WITH G.S. 47-30 AS AMMENDED. WITNESS MY ORIGINAL SIGNATURE LICENCE NUMBER AND SEAL THIS 23rd DAY OF OCTOBER 2017

BENTON W. DEWAR, NCPLS – 3040

NORTH CAROLINA PROFESSIONAL L-3040 LAND SURVEYOR BENTON W. DEWAR

BOUNDARY SURVEY FOR

SIBELIUS FOREST, LLC

DEED BOOK 1423 PAGE 527
PIN # 0645-25-5890.000
BUCKHORN TOWNSHIP
HARNETT COUNTY – NORTH CAROLINA
SCALE : 1" = 150' – JULY 31, 2017

150 0 150 300 450
GRAPHIC SCALE – FEET

BENTON W. DEWAR AND ASSOCIATES
PROFESSIONAL LAND SURVEYOR
5920 HONEYCUTT ROAD
HOLLY SPRINGS, NC 27540
PH. # (919)-552-9813

17-85L
DALTON\14A\600